Legend

Street Furnishings

- Bus Shelter
- Metal Tree Grate (4'x6')
- Metal Bench (6' length)
- Newspaper Vending Machine
- Metal Trash Receptacle
- Metal Bollard
- Metal Bollard-Style Bike Rack
- Cast Stone Planter (42" dia.)
- Metal Planter (42"x42"x18")
- Metal Planter (42"x21"x18")
- Metal Planter (18"x18"x18")

Lighting

- SA Street Light, Type SA; see Lighting Fixture Schedule
- SB Street Light, Type SB; see Lighting Fixture Schedule
- SC Street Light, Type SC; see Lighting Fixture Schedule
- SD Street Light, Type SD; see Lighting Fixture Schedule
- SE Street Light, Type SE; see Lighting Fixture Schedule

Landscaping

- AF Street Tree, Type AF; Acer x Freemani 'Red Sunset' Maple
- FP Street Tree, Type FP; Fraxinus Pennsylvanica 'Patmore' Green Ash
- PA Street Tree, Type PA; Platanus x Acerifolia London Plane
- UH Street Tree, Type UH; Ulmus 'Homestead' Elm
- UL Street Tree, Type UL; Ulmus 'Liberty' Elm
- ZS Street Tree, Type ZS; Zelkova Serrata 'Green Vase' Japanese Zelkova

Key Map

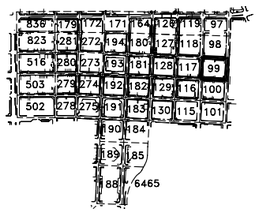

0' 10' 20' 40' 60' N

St. Louis CBD Downtown Streetscape :: Enhanced Schematic Design

Downtown Now! :: Downtown St. Louis Partnership :: St. Louis Development Corporation :: theHOK**Planning**Group :: HOK Lighting Group :: Kiku Obata & Company :: David Mason & Associates :: EDM, Inc.

September 2004

Site Plan :: City Block 99

6.25

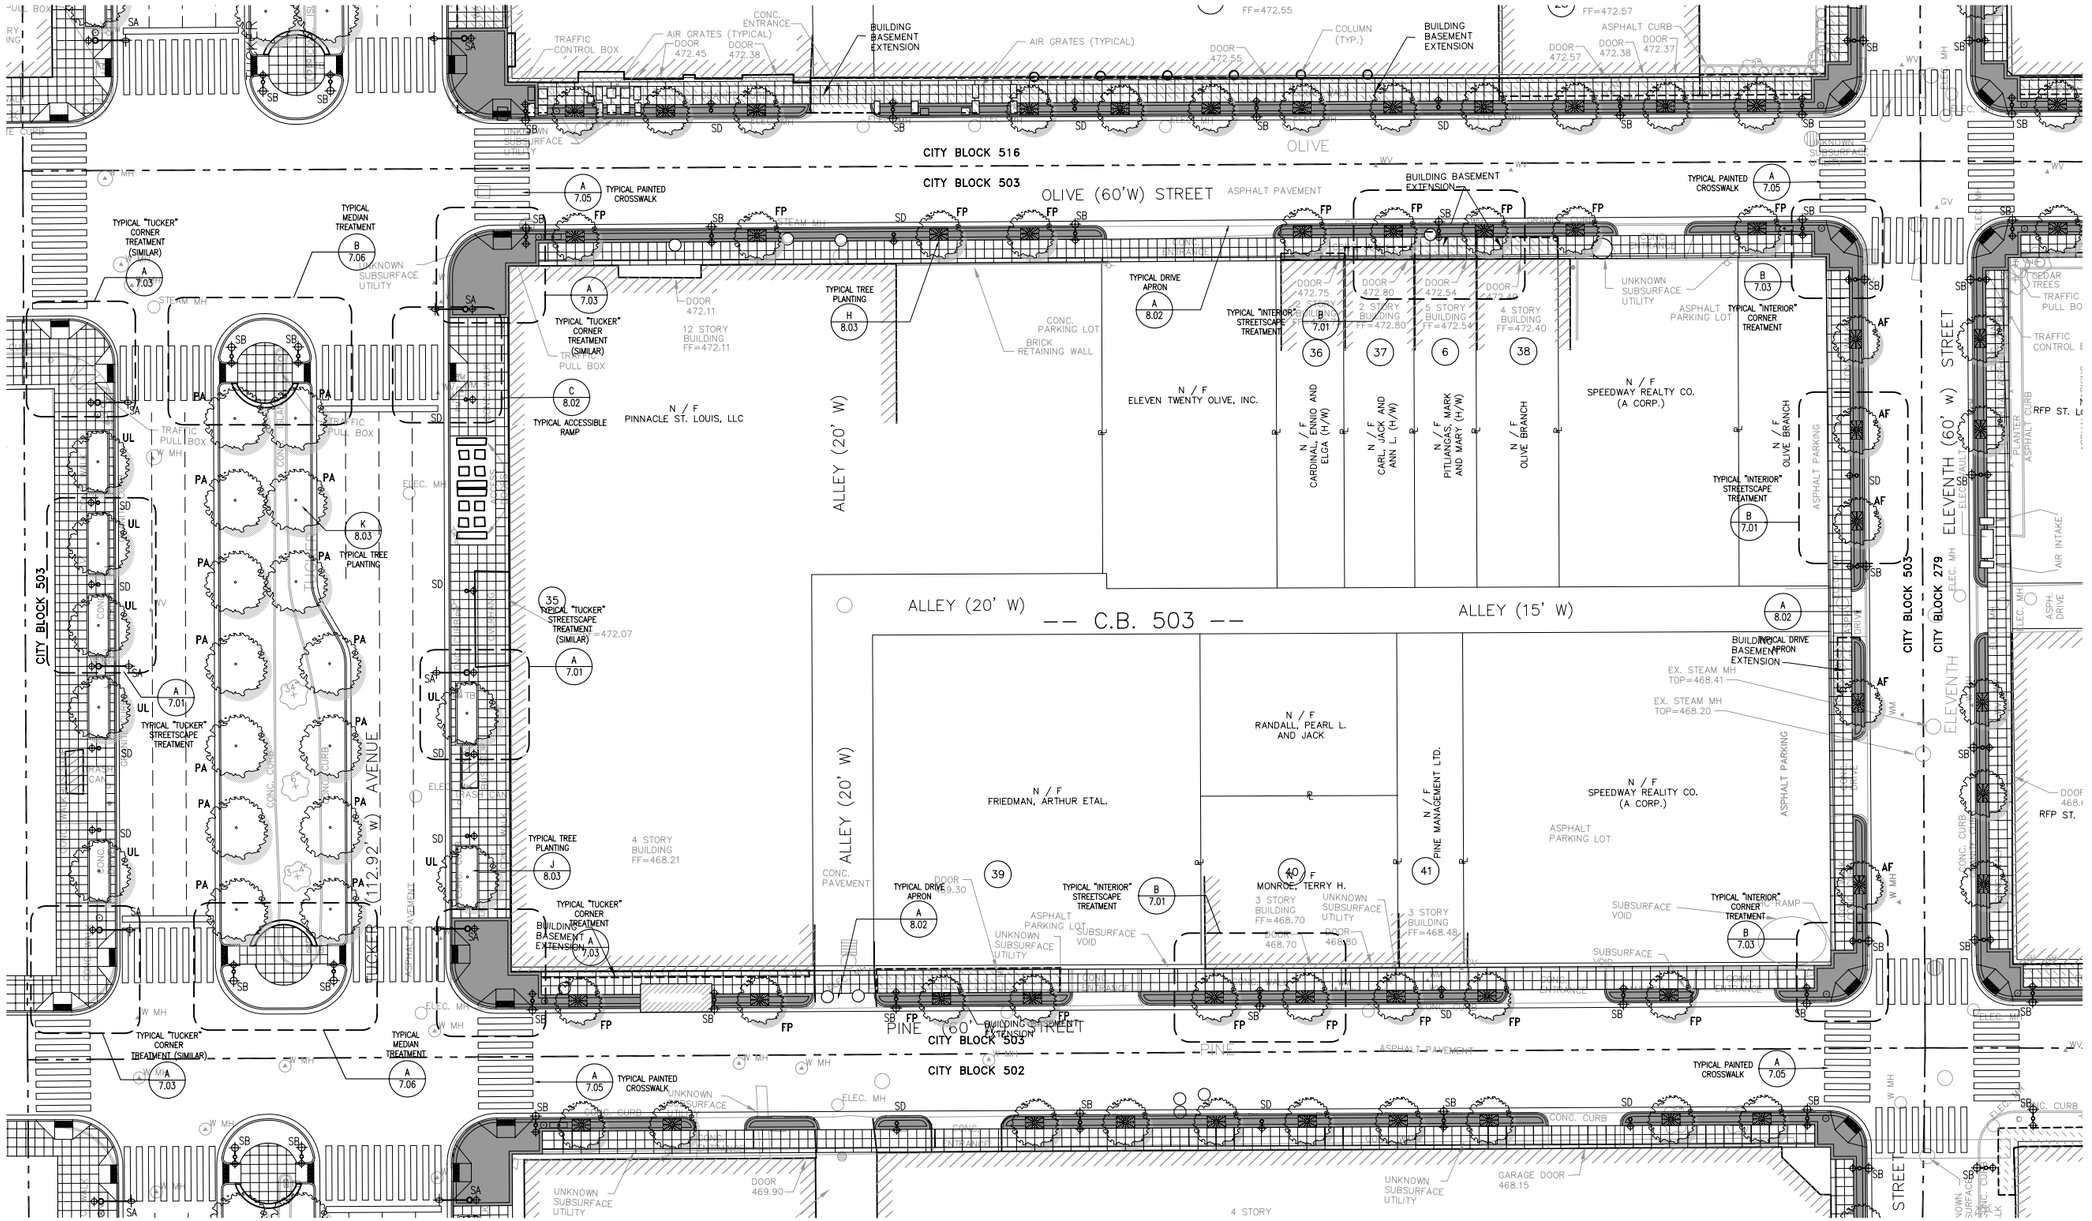

Legend

Street Furnishings

- Bus Shelter
- Metal Tree Grate (4'x6')
- Metal Bench (6' length)
- Newspaper Vending Machine
- Metal Trash Receptacle
- Metal Bollard
- Metal Bollard-Style Bike Rack
- Cast Stone Planter (42" dia.)
- Metal Planter (42"x42"x18")
- Metal Planter (42"x21"x18")
- Metal Planter (18"x18"x18")

Lighting

- SA Street Light, Type SA; see Lighting Fixture Schedule
- SB Street Light, Type SB; see Lighting Fixture Schedule
- SC Street Light, Type SC; see Lighting Fixture Schedule
- SD Street Light, Type SD; see Lighting Fixture Schedule
- SE Street Light, Type SE; see Lighting Fixture Schedule

Landscaping

- AF Street Tree, Type AF: Acer x Freemani 'Red Sunset' Maple
- FP Street Tree, Type FP: Fraxinus Pennsylvanica 'Patmore' Green Ash
- PA Street Tree, Type PA: Platanus x Acerifolia London Plane
- UH Street Tree, Type UH: Ulmus 'Homestead' Elm
- UL Street Tree, Type UL: Ulmus 'Liberty' Elm
- ZS Street Tree, Type ZS: Zelkova Serrata 'Green Vase' Japanese Zelkova

Key Map

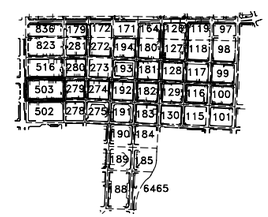

0' 10' 20' 40' 60' N

St. Louis CBD Downtown Streetscape :: Enhanced Schematic Design

Downtown Now! :: Downtown St. Louis Partnership :: St. Louis Development Corporation :: theHOK**Planning**Group :: HOK Lighting Group :: Kiku Obata & Company :: David Mason & Associates :: EDM, Inc.

September 2004

Site Plan :: City Block 503

6.26

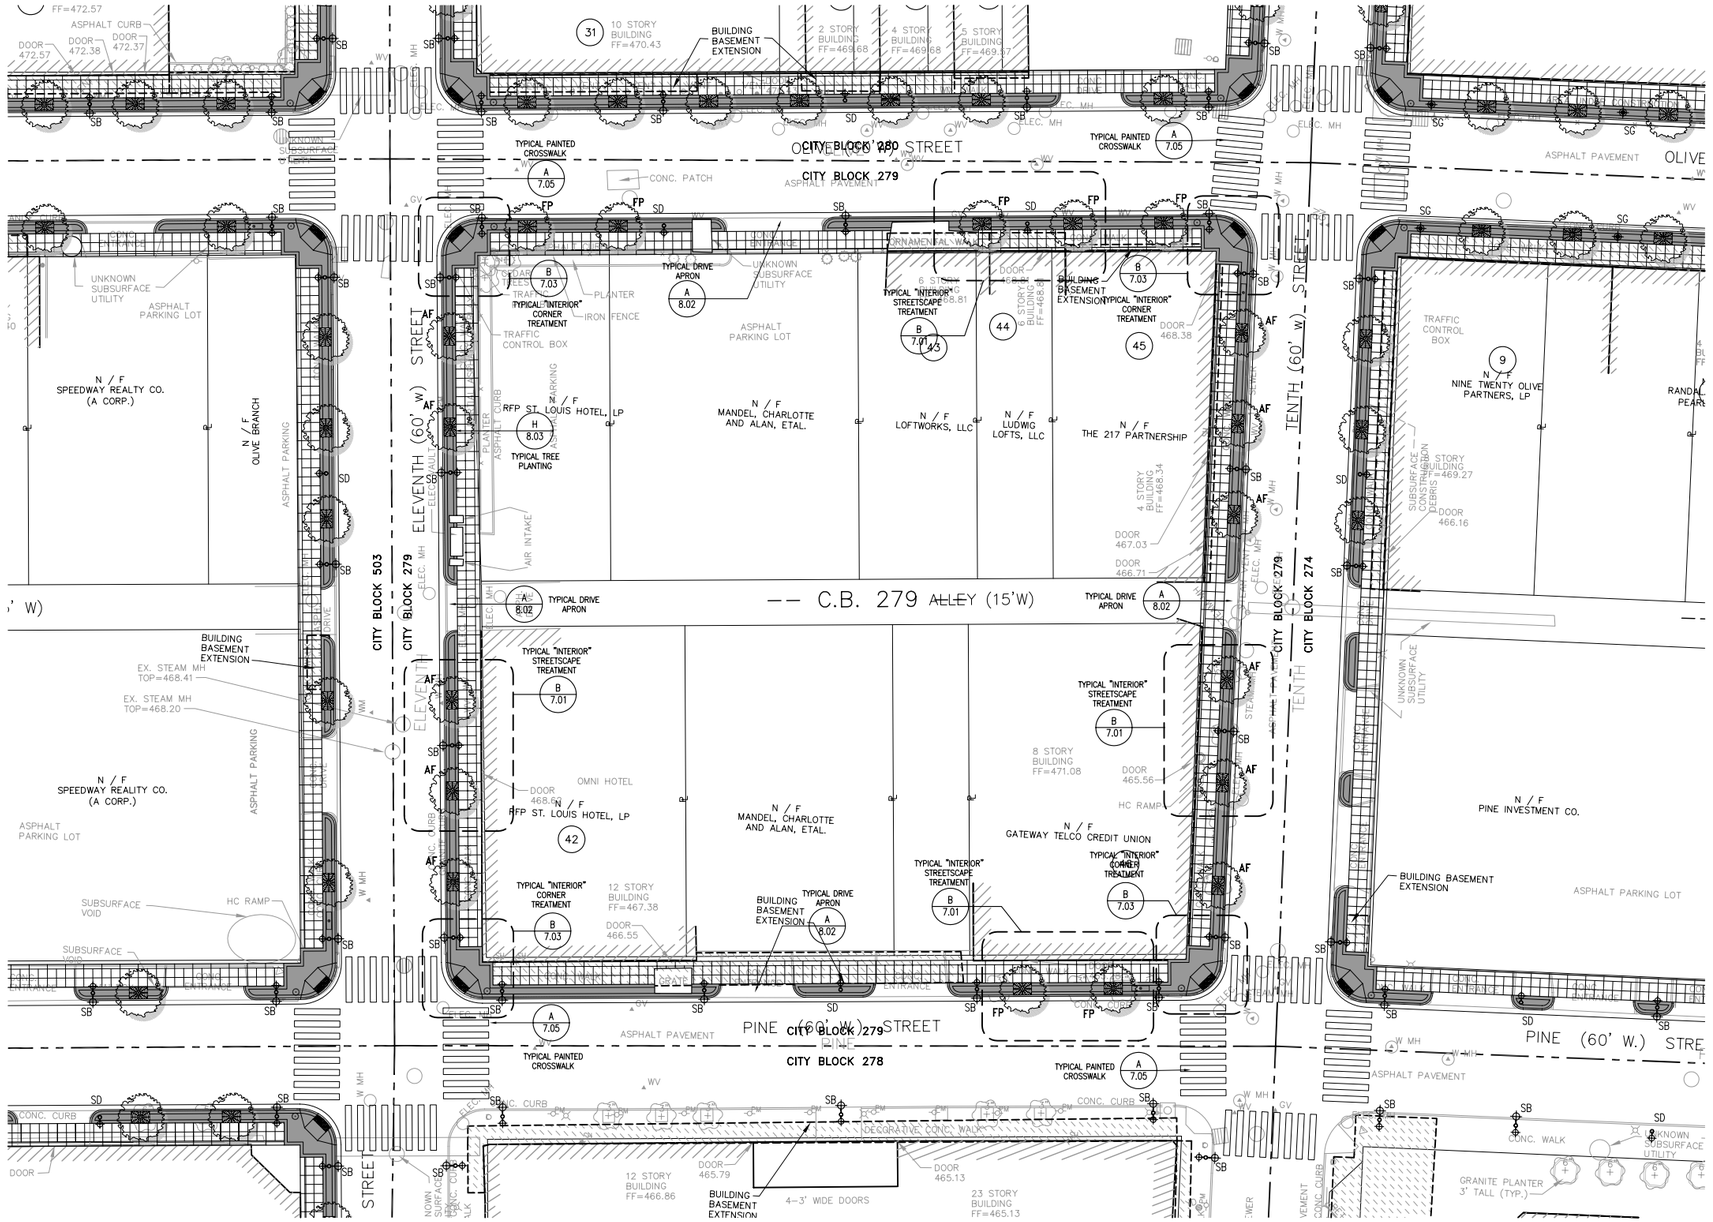

Legend

Street Furnishings

- Bus Shelter
- Metal Tree Grate (4'x6')
- Metal Bench (6' length)
- Newspaper Vending Machine
- Metal Trash Receptacle
- Metal Bollard
- Metal Bollard-Style Bike Rack
- Cast Stone Planter (42" dia.)
- Metal Planter (42"x42"x18")
- Metal Planter (42"x21"x18")
- Metal Planter (18"x18"x18")

Lighting

- SA Street Light, Type SA; see Lighting Fixture Schedule
- SB Street Light, Type SB; see Lighting Fixture Schedule
- SC Street Light, Type SC; see Lighting Fixture Schedule
- SD Street Light, Type SD; see Lighting Fixture Schedule
- SE Street Light, Type SE; see Lighting Fixture Schedule

Landscaping

- AF Street Tree, Type AF; Acer x Freemani 'Red Sunset' Maple
- FP Street Tree, Type FP; Fraxinus Pennsylvanica 'Patmore' Green Ash
- PA Street Tree, Type PA; Platanus x Acerifolia London Plane
- UH Street Tree, Type UH; Ulmus 'Homestead' Elm
- UL Street Tree, Type UL; Ulmus 'Liberty' Elm
- ZS Street Tree, Type ZS; Zelkova Serrata 'Green Vase' Japanese Zelkova

Key Map

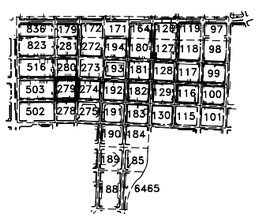

St. Louis CBD Downtown Streetscape :: Enhanced Schematic Design

Downtown Now! :: Downtown St. Louis Partnership :: St. Louis Development Corporation :: theHOK**Planning**Group :: HOK Lighting Group :: Kiku Obata & Company :: David Mason & Associates :: EDM, Inc.

September 2004

Site Plan :: City Block 279

6.27

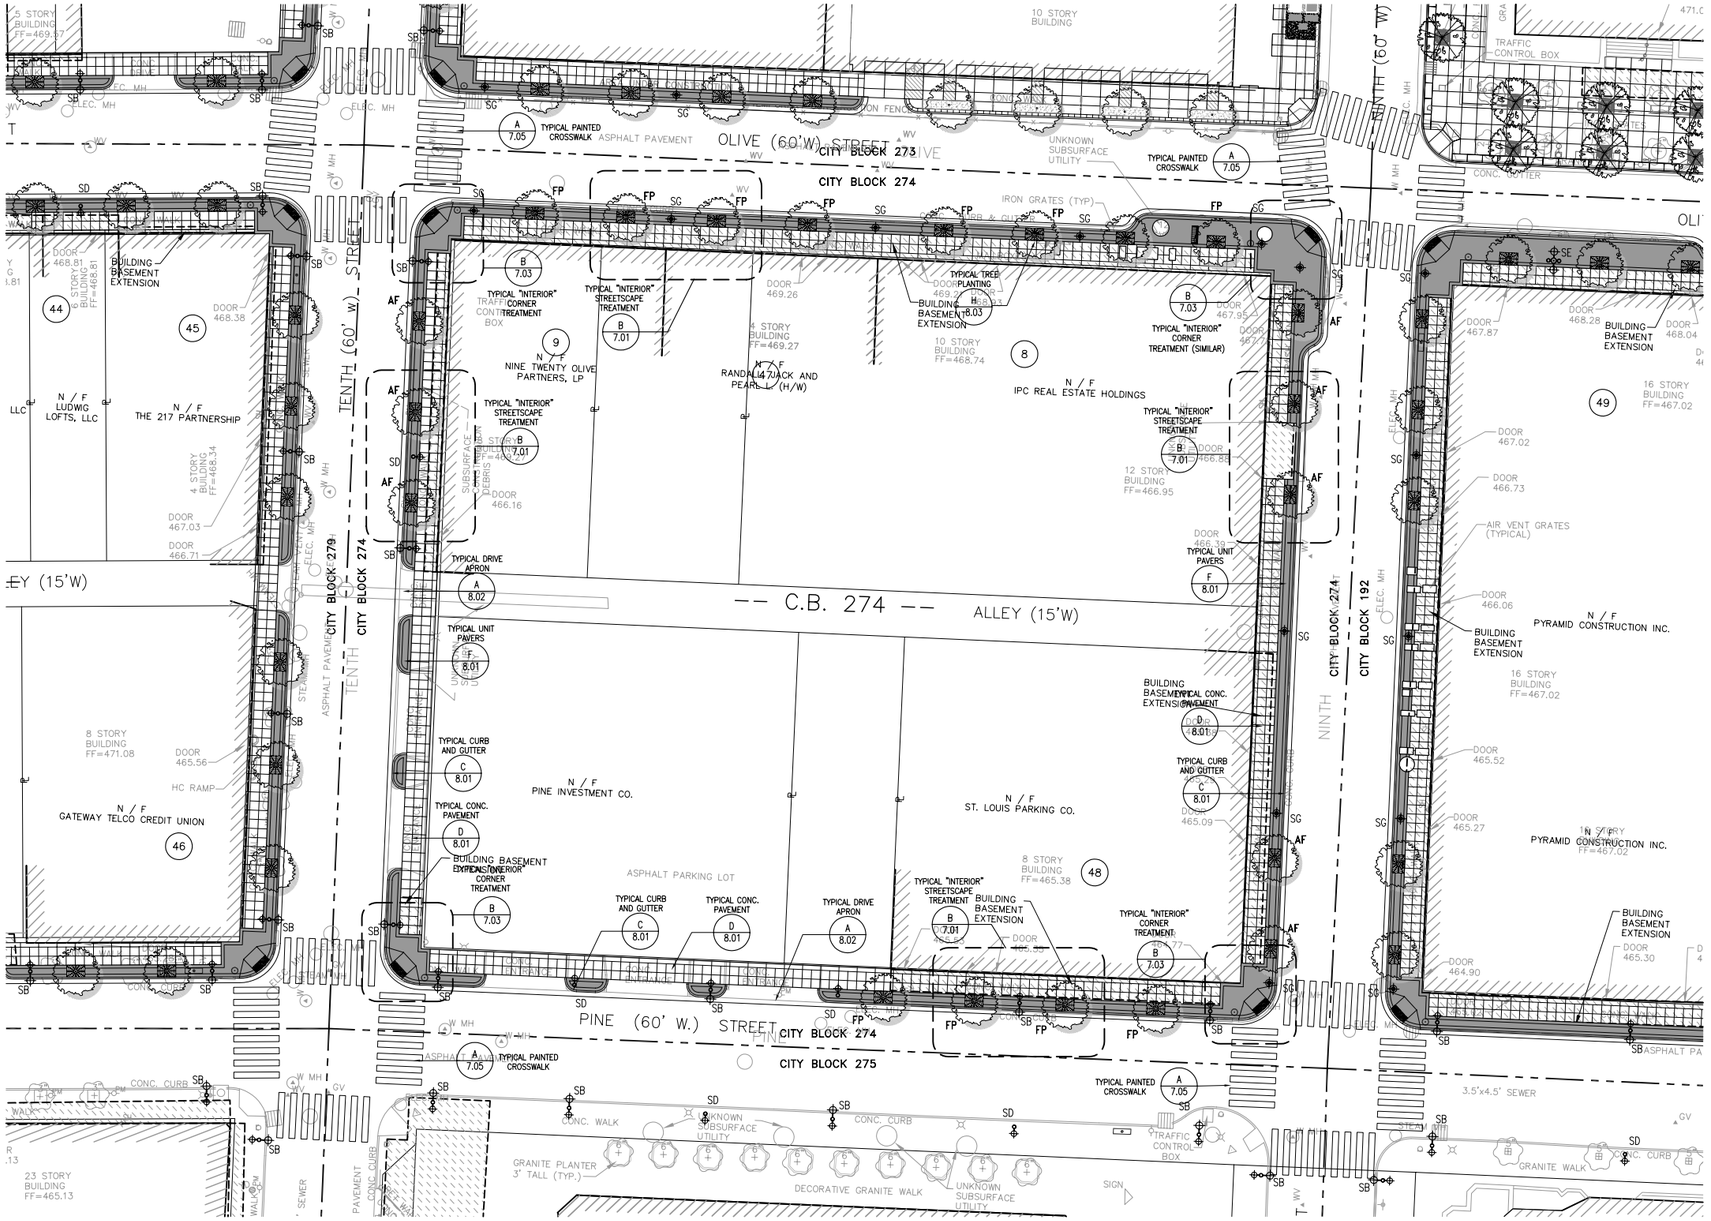

Legend

Street Furnishings

- Bus Shelter
- Metal Tree Grate (4'x6')
- Metal Bench (6' length)
- Newspaper Vending Machine
- Metal Trash Receptacle
- Metal Bollard
- Metal Bollard-Style Bike Rack
- Cast Stone Planter (42" dia.)
- Metal Planter (42"x42"x18")
- Metal Planter (42"x21"x18")
- Metal Planter (18"x18"x18")

Lighting

- SA — Street Light, Type SA; see Lighting Fixture Schedule
- SB — Street Light, Type SB; see Lighting Fixture Schedule
- SC — Street Light, Type SC; see Lighting Fixture Schedule
- SD — Street Light, Type SD; see Lighting Fixture Schedule
- SE — Street Light, Type SE; see Lighting Fixture Schedule

Landscaping

- AF — Street Tree, Type AF; Acer x Freemani 'Red Sunset' Maple
- FP — Street Tree, Type FP; Fraxinus Pennsylvanica 'Patmore' Green Ash
- PA — Street Tree, Type PA; Platanus x Acerifolia London Plane
- UH — Street Tree, Type UH; Ulmus 'Homestead' Elm
- UL — Street Tree, Type UL; Ulmus 'Liberty' Elm
- ZS — Street Tree, Type ZS; Zelkova Serrata 'Green Vase' Japanese Zelkova

Key Map

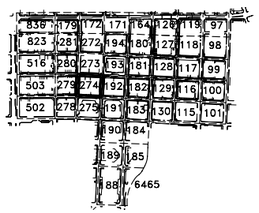

0' 10' 20' 40' 60' N

St. Louis CBD Downtown Streetscape :: Enhanced Schematic Design

Downtown Now! :: Downtown St. Louis Partnership :: St. Louis Development Corporation :: theHOK**Planning**Group :: HOK Lighting Group :: Kiku Obata & Company :: David Mason & Associates :: EDM, Inc.

September 2004

Site Plan :: City Block 274

6.28

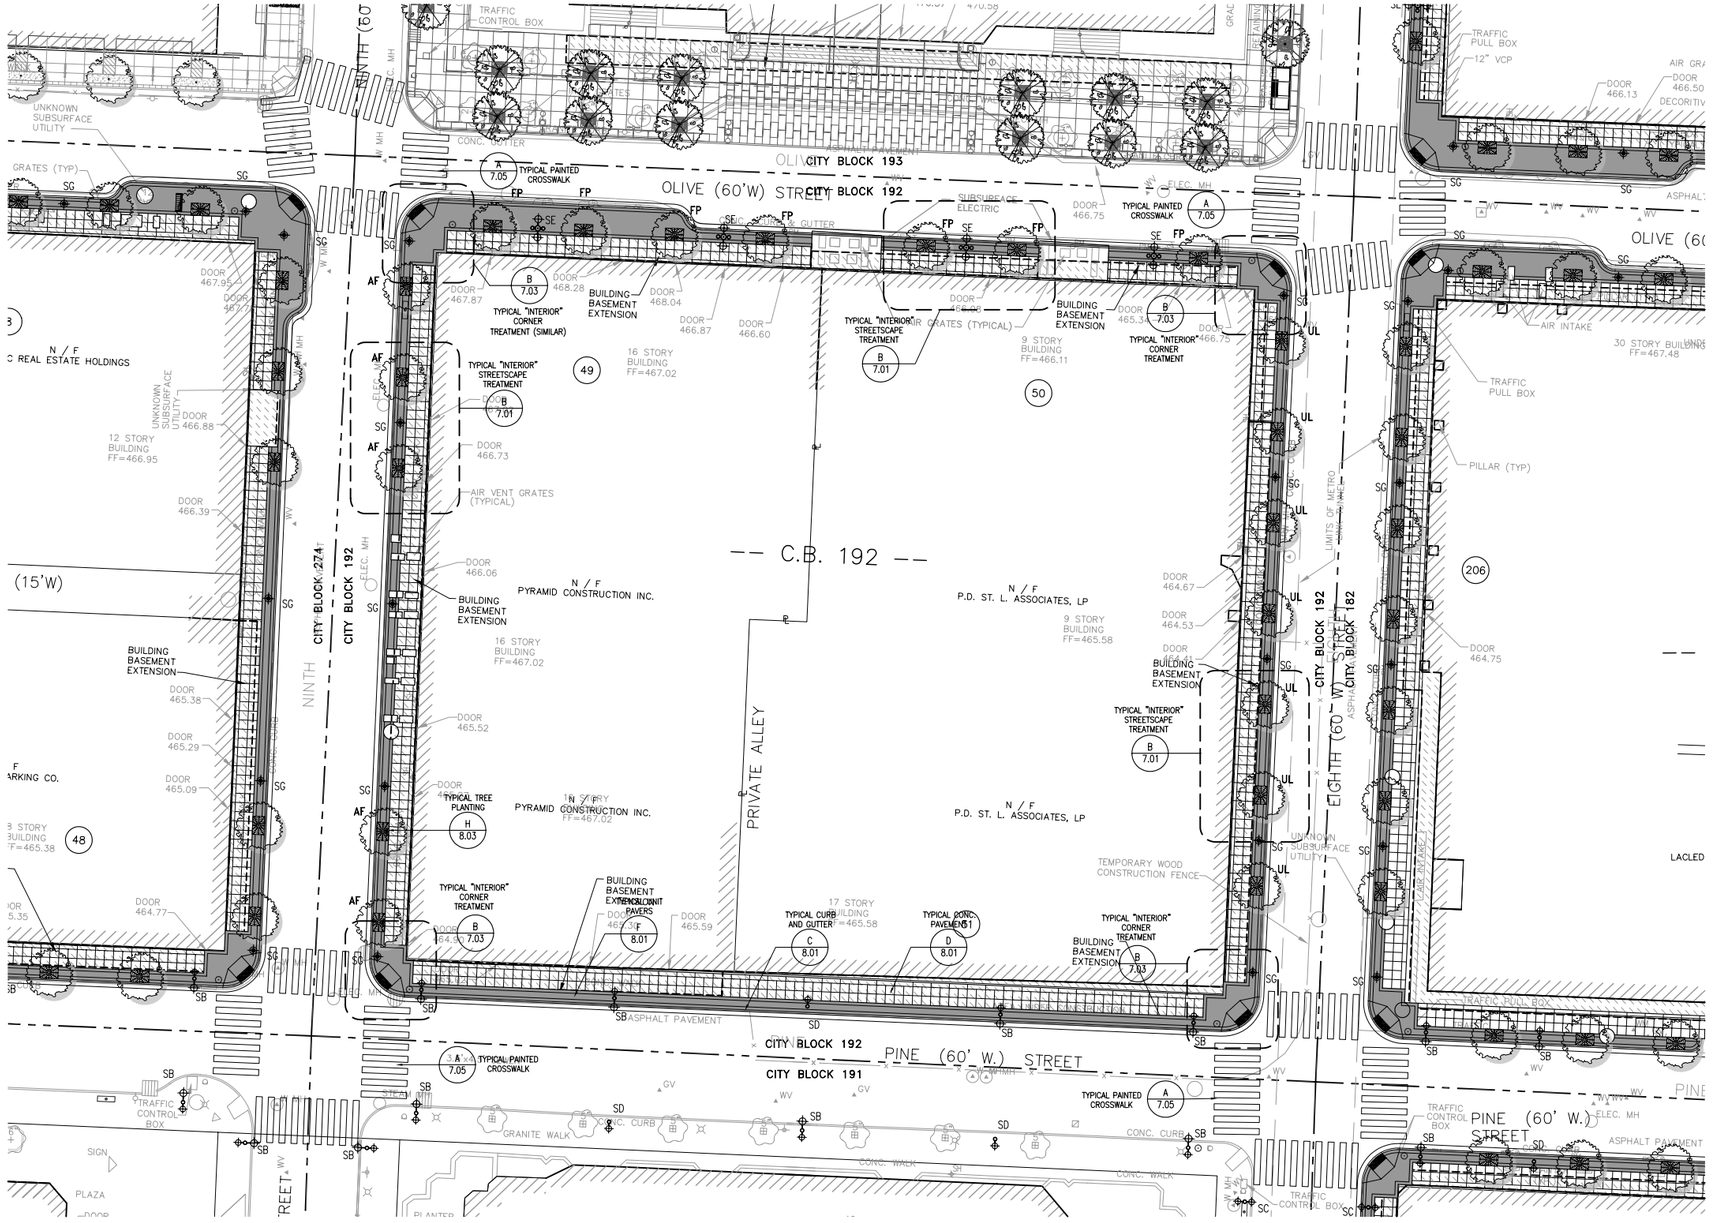

Legend

Street Furnishings

- Bus Shelter
- Metal Tree Grate (4'x6')
- Metal Bench (6' length)
- Newspaper Vending Machine
- Metal Trash Receptacle
- Metal Bollard
- Metal Bollard-Style Bike Rack
- Cast Stone Planter (42" dia.)
- Metal Planter (42"x42"x18")
- Metal Planter (42"x21"x18")
- Metal Planter (18"x18"x18")

Lighting

- SA — Street Light, Type SA; see Lighting Fixture Schedule
- SB — Street Light, Type SB; see Lighting Fixture Schedule
- SC — Street Light, Type SC; see Lighting Fixture Schedule
- SD — Street Light, Type SD; see Lighting Fixture Schedule
- SE — Street Light, Type SE; see Lighting Fixture Schedule

Landscaping

- AF — Street Tree, Type AF; Acer x Freemani 'Red Sunset' Maple
- FP — Street Tree, Type FP; Fraxinus Pennsylvanica 'Patmore' Green Ash
- PA — Street Tree, Type PA; Platanus x Acerifolia London Plane
- UH — Street Tree, Type UH; Ulmus 'Homestead' Elm
- UL — Street Tree, Type UL; Ulmus 'Liberty' Elm
- ZS — Street Tree, Type ZS; Zelkova Serrata 'Green Vase' Japanese Zelkova

Key Map

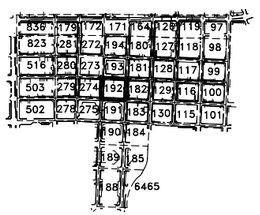

0' 10' 20' 40' 60' N

St. Louis CBD Downtown Streetscape :: Enhanced Schematic Design

Downtown Now! :: Downtown St. Louis Partnership :: St. Louis Development Corporation :: theHOK**Planning**Group :: HOK Lighting Group :: Kiku Obata & Company :: David Mason & Associates :: EDM, Inc.

September 2004

Site Plan :: City Block 192

6.29

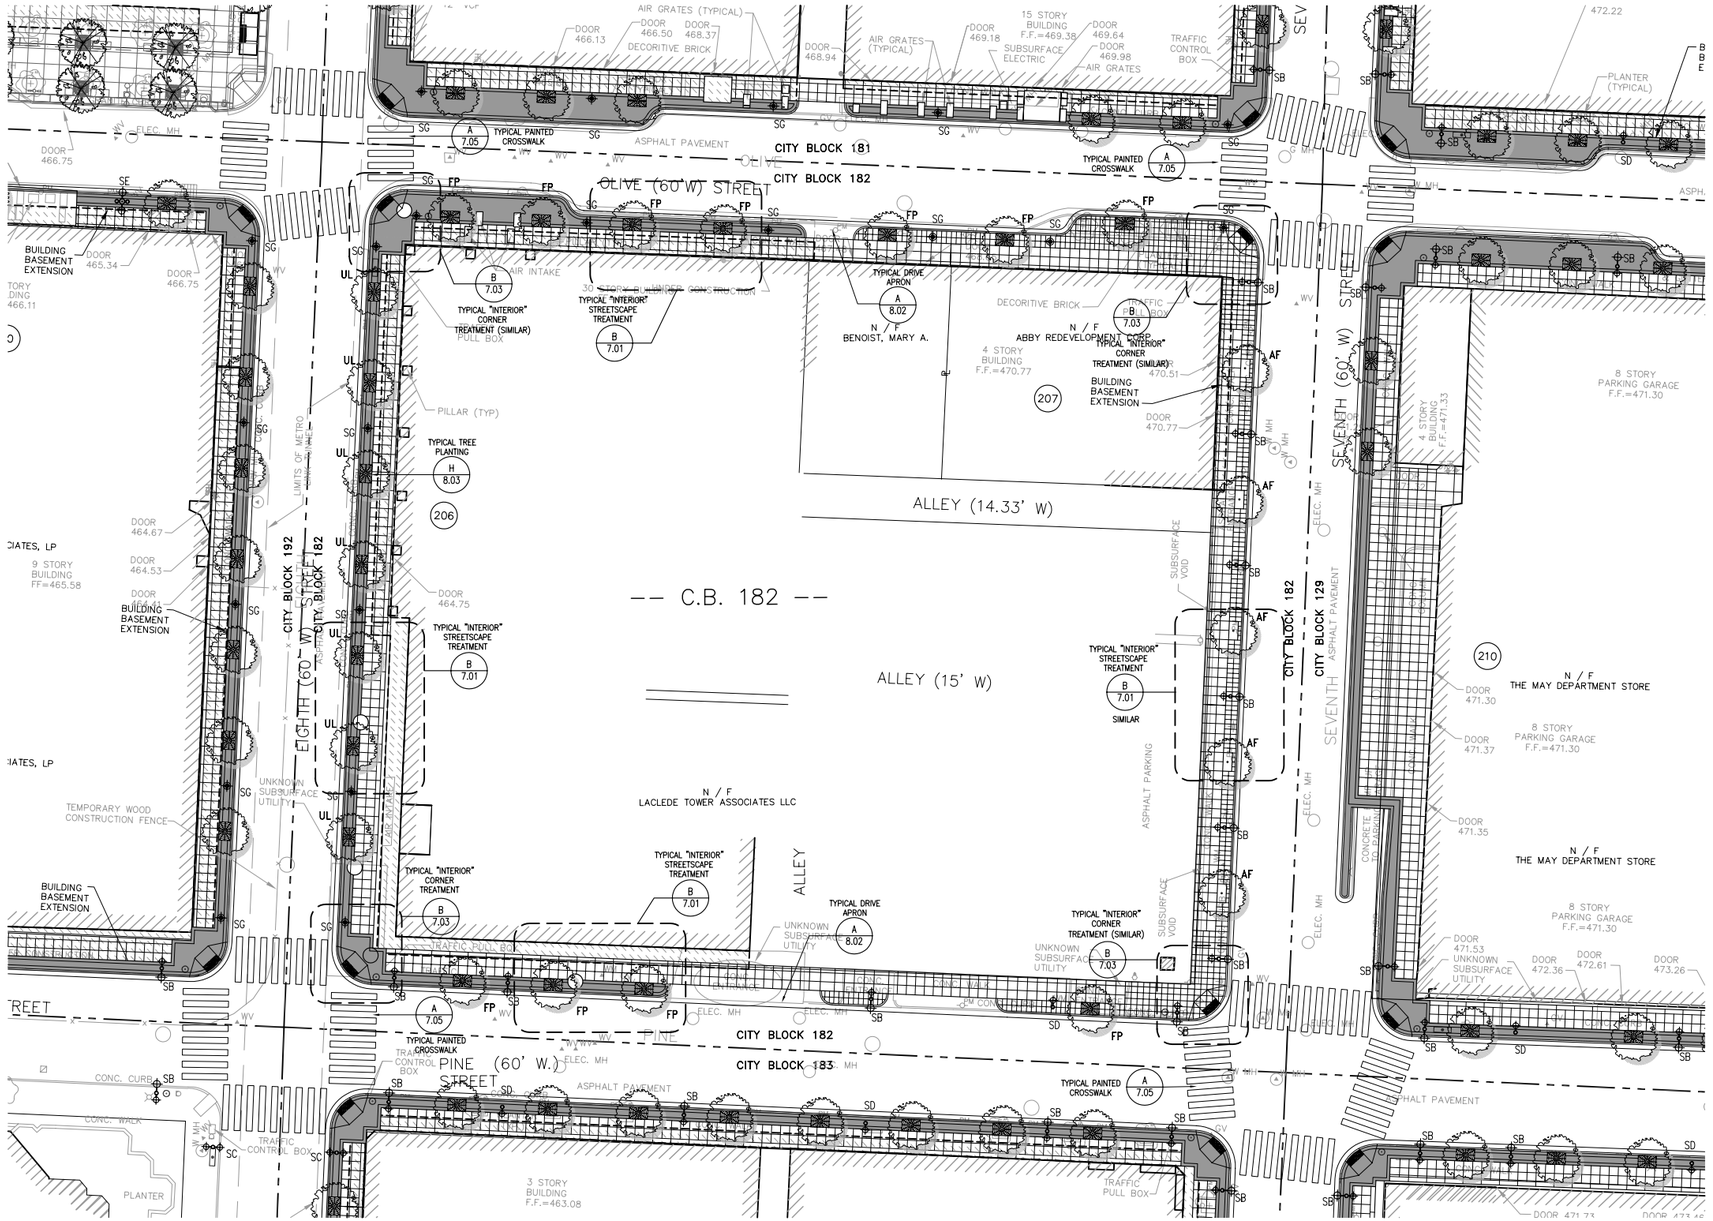

Legend

Street Furnishings

- Bus Shelter
- Metal Tree Grate (4'x6')
- Metal Bench (6' length)
- Newspaper Vending Machine
- Metal Trash Receptacle
- Metal Bollard
- Metal Bollard-Style Bike Rack
- Cast Stone Planter (42" dia.)
- Metal Planter (42"x42"x18")
- Metal Planter (42"x21"x18")
- Metal Planter (18"x18"x18")

Lighting

- SA Street Light, Type SA; see Lighting Fixture Schedule
- SB Street Light, Type SB; see Lighting Fixture Schedule
- SC Street Light, Type SC; see Lighting Fixture Schedule
- SD Street Light, Type SD; see Lighting Fixture Schedule
- SE Street Light, Type SE; see Lighting Fixture Schedule

Landscaping

- AF Street Tree, Type AF; Acer x Freemani 'Red Sunset' Maple
- FP Street Tree, Type FP; Fraxinus Pennsylvanica 'Patmore' Green Ash
- PA Street Tree, Type PA; Platanus x Acerifolia London Plane
- UH Street Tree, Type UH; Ulmus 'Homestead' Elm
- UL Street Tree, Type UL; Ulmus 'Liberty' Elm
- ZS Street Tree, Type ZS; Zelkova Serrata 'Green Vase' Japanese Zelkova

Key Map

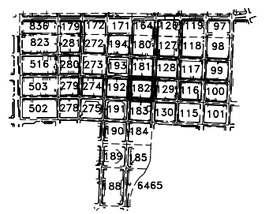

0' 10' 20' 40' 60' N

St. Louis CBD Downtown Streetscape :: Enhanced Schematic Design

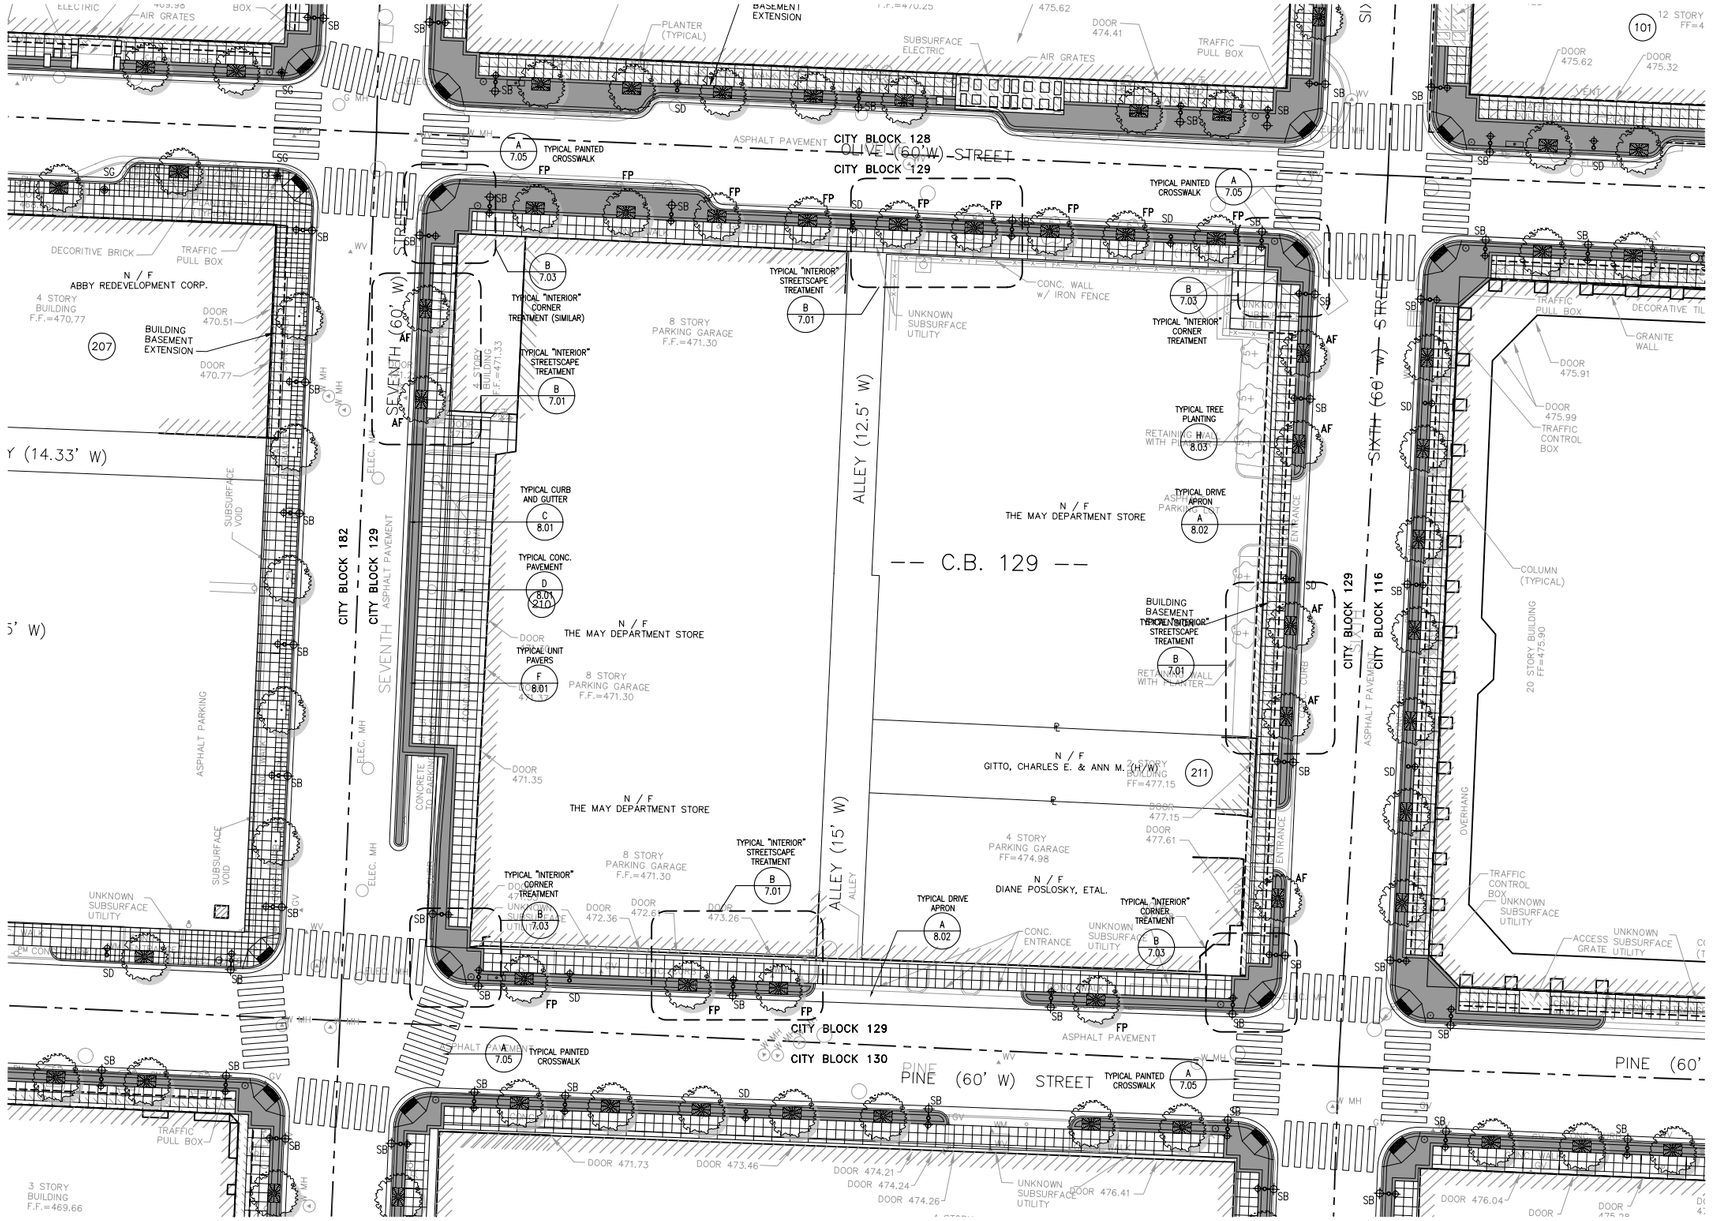

Legend

Street Furnishings

- Bus Shelter
- Metal Tree Grate (4'x6')
- Metal Bench (6' length)
- Newspaper Vending Machine
- Metal Trash Receptacle
- Metal Bollard
- Metal Bollard-Style Bike Rack
- Cast Stone Planter (42" dia.)
- Metal Planter (42"x42"x18")
- Metal Planter (42"x21"x18")
- Metal Planter (18"x18"x18")

Lighting

- SA Street Light, Type SA; see Lighting Fixture Schedule
- SB Street Light, Type SB; see Lighting Fixture Schedule
- SC Street Light, Type SC; see Lighting Fixture Schedule
- SD Street Light, Type SD; see Lighting Fixture Schedule
- SE Street Light, Type SE; see Lighting Fixture Schedule

Landscaping

- AF Street Tree, Type AF; Acer x Freemani 'Red Sunset' Maple
- FP Street Tree, Type FP; Fraxinus Pennsylvanica 'Patmore' Green Ash
- PA Street Tree, Type PA; Platanus x Acerifolia London Plane
- UH Street Tree, Type UH; Ulmus 'Homestead' Elm
- UL Street Tree, Type UL; Ulmus 'Liberty' Elm
- ZS Street Tree, Type ZS; Zelkova Serrata 'Green Vase' Japanese Zelkova

Key Map

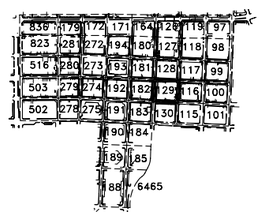

0' 10' 20' 40' 60' N

St. Louis CBD Downtown Streetscape :: Enhanced Schematic Design

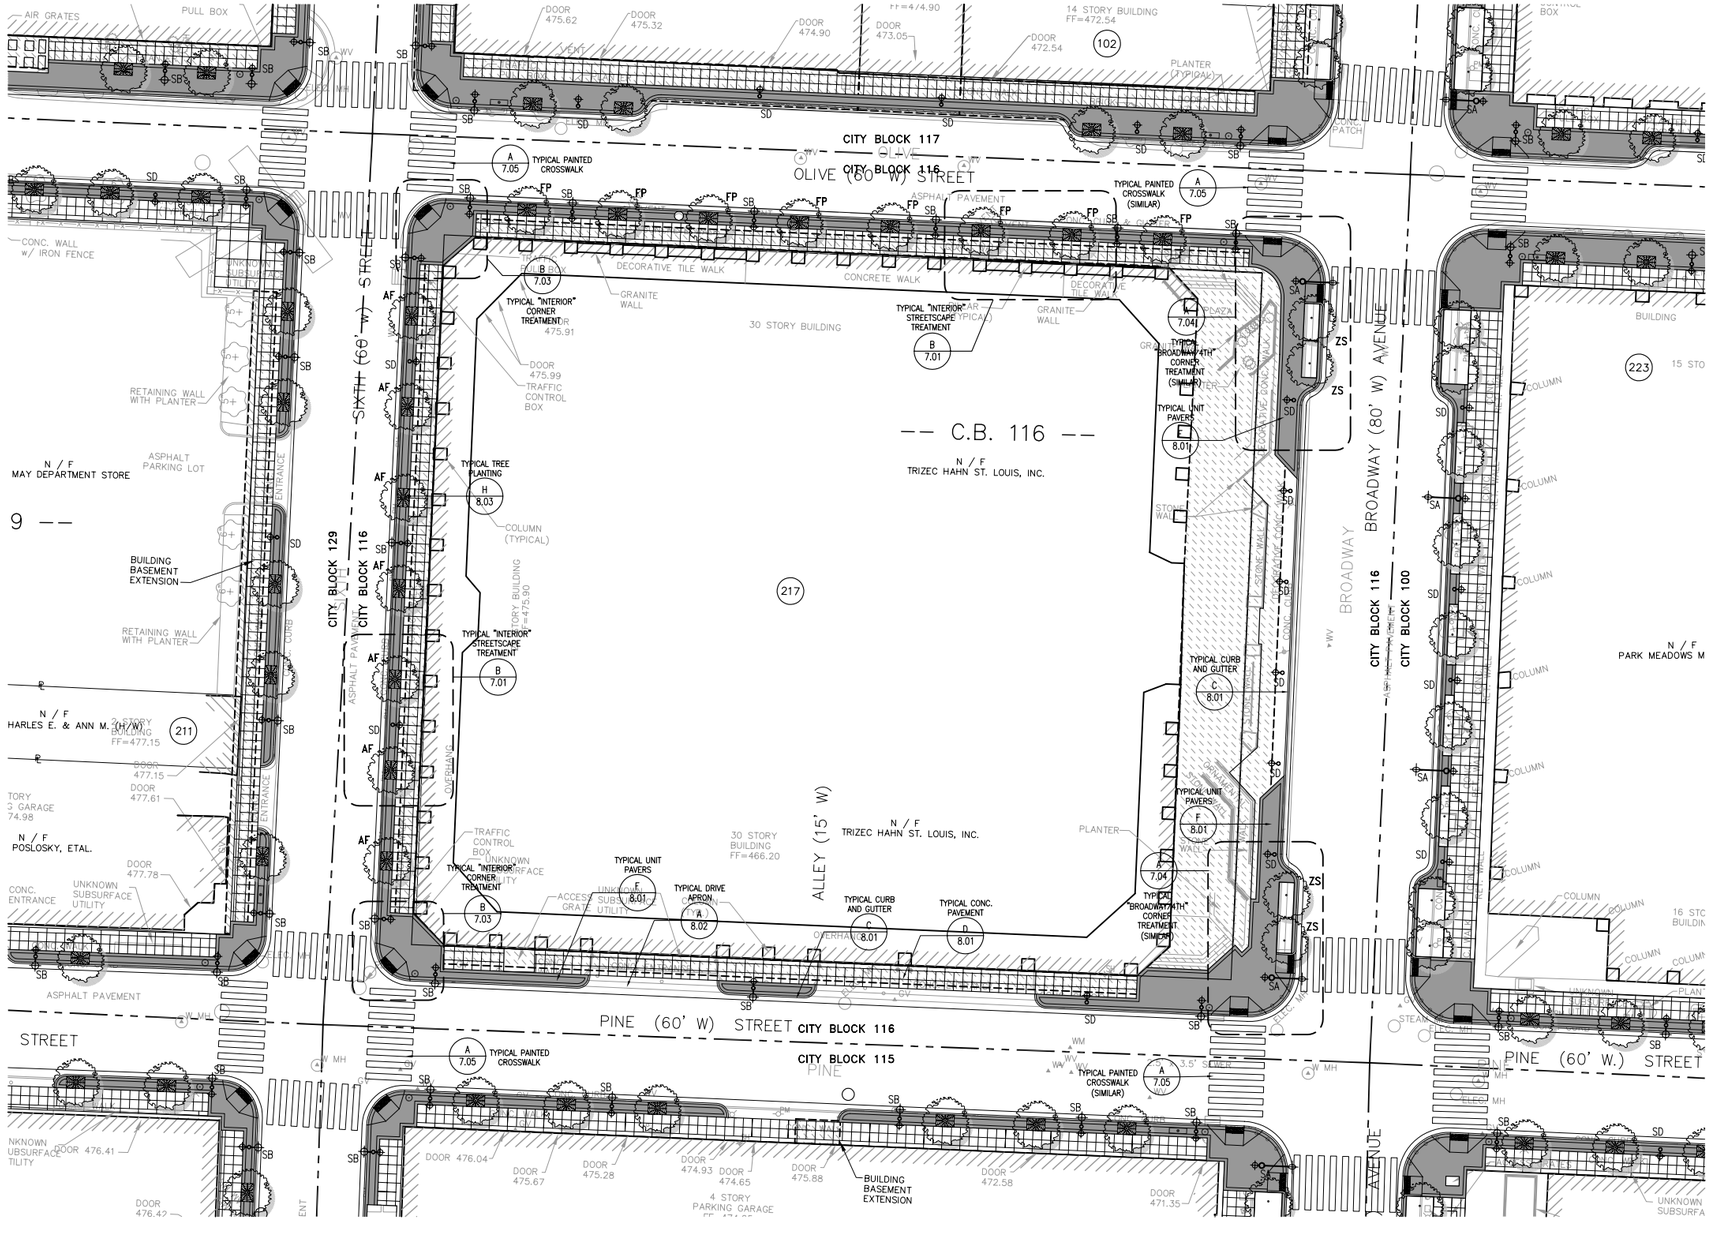

Legend

Street Furnishings

- Bus Shelter
- Metal Tree Grate (4'x6')
- Metal Bench (6' length)
- Newspaper Vending Machine
- Metal Trash Receptacle
- Metal Bollard
- Metal Bollard-Style Bike Rack
- Cast Stone Planter (42" dia.)
- Metal Planter (42"x42"x18")
- Metal Planter (42"x21"x18")
- Metal Planter (18"x18"x18")

Lighting

- SA — Street Light, Type SA; see Lighting Fixture Schedule
- SB — Street Light, Type SB; see Lighting Fixture Schedule
- SC — Street Light, Type SC; see Lighting Fixture Schedule
- SD — Street Light, Type SD; see Lighting Fixture Schedule
- SE — Street Light, Type SE; see Lighting Fixture Schedule

Landscaping

- AF — Street Tree, Type AF; Acer x Freemani 'Red Sunset' Maple
- FP — Street Tree, Type FP; Fraxinus Pennsylvanica 'Patmore' Green Ash
- PA — Street Tree, Type PA; Platanus x Acerifolia London Plane
- UH — Street Tree, Type UH; Ulmus 'Homestead' Elm
- UL — Street Tree, Type UL; Ulmus 'Liberty' Elm
- ZS — Street Tree, Type ZS; Zelkova Serrata 'Green Vase' Japanese Zelkova

Key Map

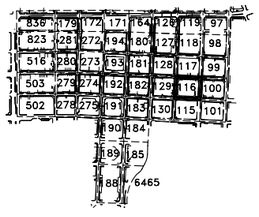

0' 10' 20' 40' 60' N

St. Louis CBD Downtown Streetscape :: Enhanced Schematic Design

Downtown Now! :: Downtown St. Louis Partnership :: St. Louis Development Corporation :: theHOK**Planning**Group :: HOK Lighting Group :: Kiku Obata & Company :: David Mason & Associates :: EDM, Inc.

September 2004

Site Plan :: City Block 116

6.32

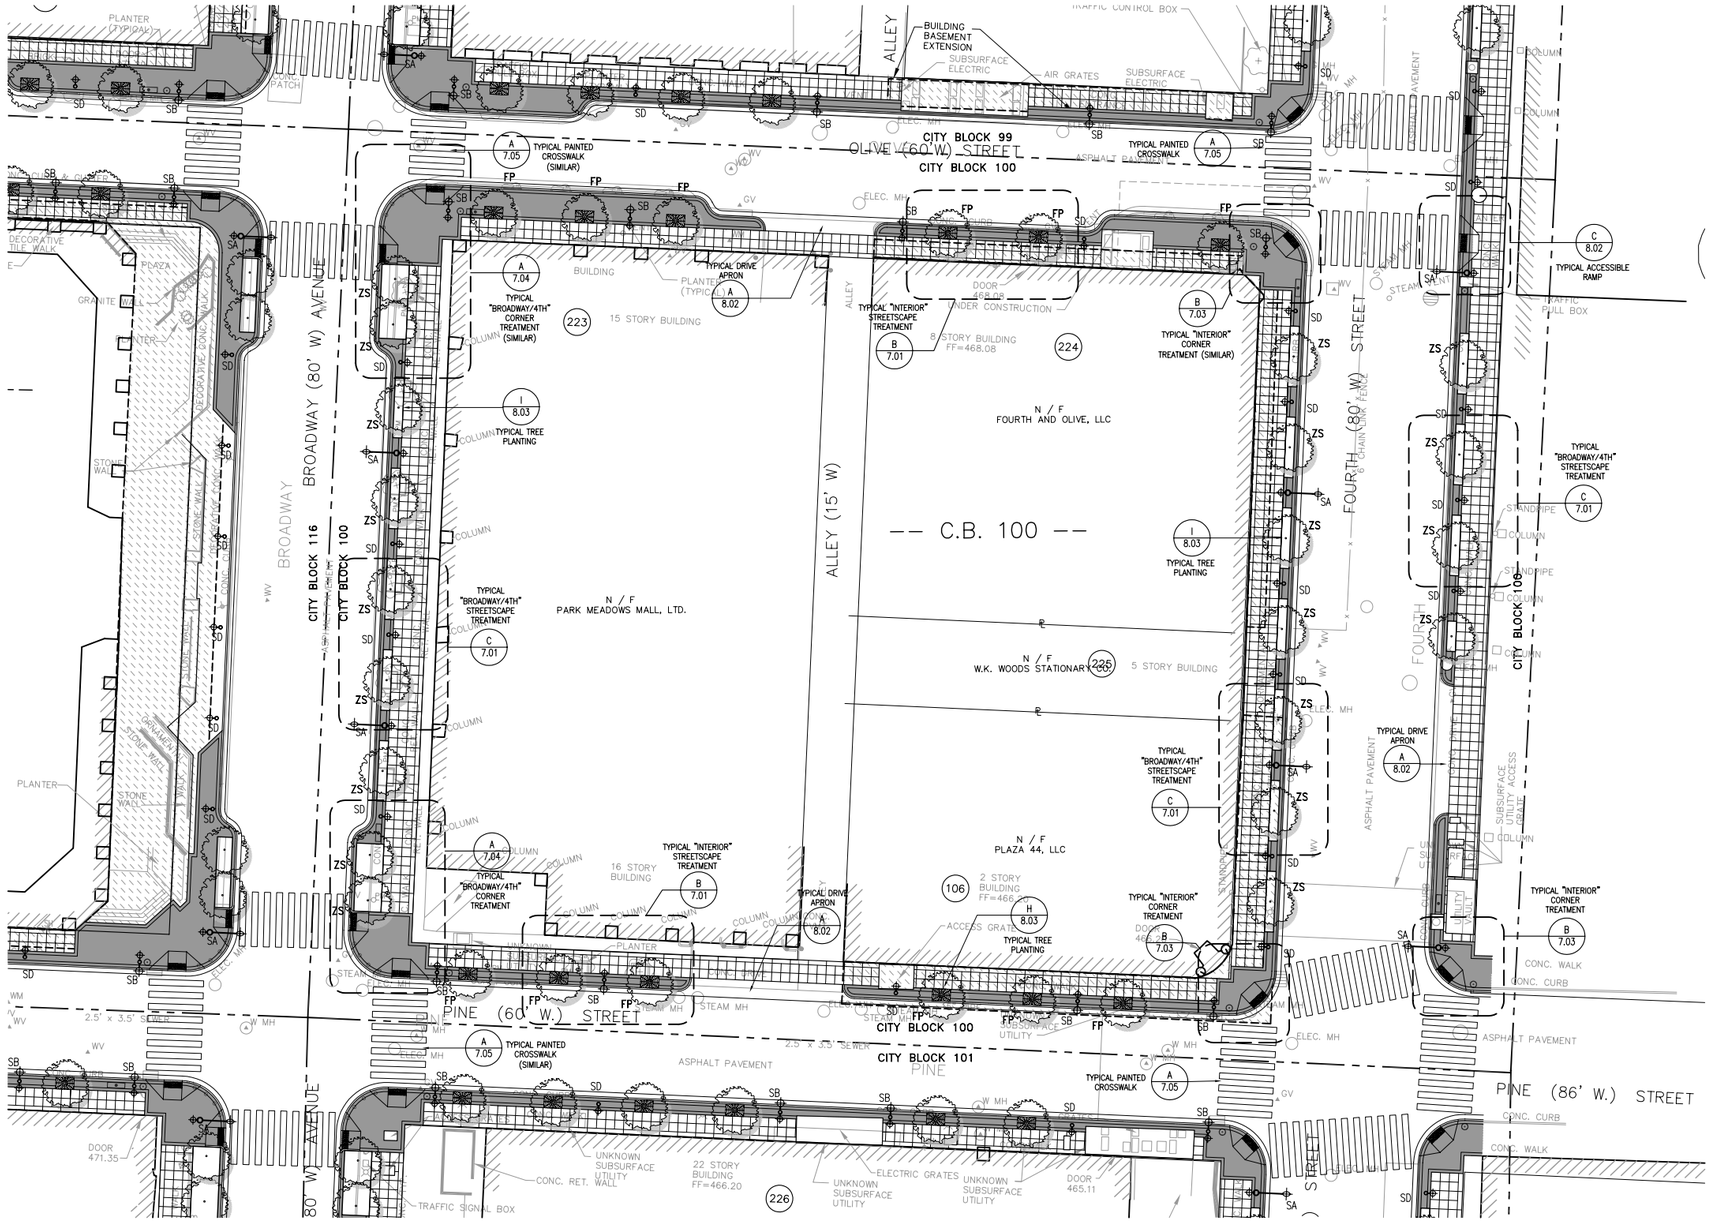

Legend

Street Furnishings

- Bus Shelter
- Metal Tree Grate (4'x6')
- Metal Bench (6' length)
- Newspaper Vending Machine
- Metal Trash Receptacle
- Metal Bollard
- Metal Bollard-Style Bike Rack
- Cast Stone Planter (42" dia.)
- Metal Planter (42"x42"x18")
- Metal Planter (42"x21"x18")
- Metal Planter (18"x18"x18")

Lighting

- SA — Street Light, Type SA; see Lighting Fixture Schedule
- SB — Street Light, Type SB; see Lighting Fixture Schedule
- SC — Street Light, Type SC; see Lighting Fixture Schedule
- SD — Street Light, Type SD; see Lighting Fixture Schedule
- SE — Street Light, Type SE; see Lighting Fixture Schedule

Landscaping

- AF — Street Tree, Type AF; Acer x Freemani 'Red Sunset' Maple
- FP — Street Tree, Type FP; Fraxinus Pennsylvanica 'Patmore' Green Ash
- PA — Street Tree, Type PA; Platanus x Acerifolia London Plane
- UH — Street Tree, Type UH; Ulmus 'Homestead' Elm
- UL — Street Tree, Type UL; Ulmus 'Liberty' Elm
- ZS — Street Tree, Type ZS; Zelkova Serrata 'Green Vase' Japanese Zelkova

Key Map

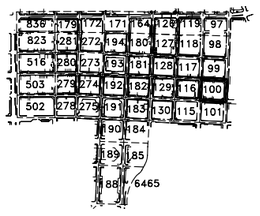

0' 10' 20' 40' 60' N

St. Louis CBD Downtown Streetscape :: Enhanced Schematic Design

Downtown Now! :: Downtown St. Louis Partnership :: St. Louis Development Corporation :: theHOK**Planning**Group :: HOK Lighting Group :: Kiku Obata & Company :: David Mason & Associates :: EDM, Inc.

September 2004

Site Plan :: City Block 100

6.33

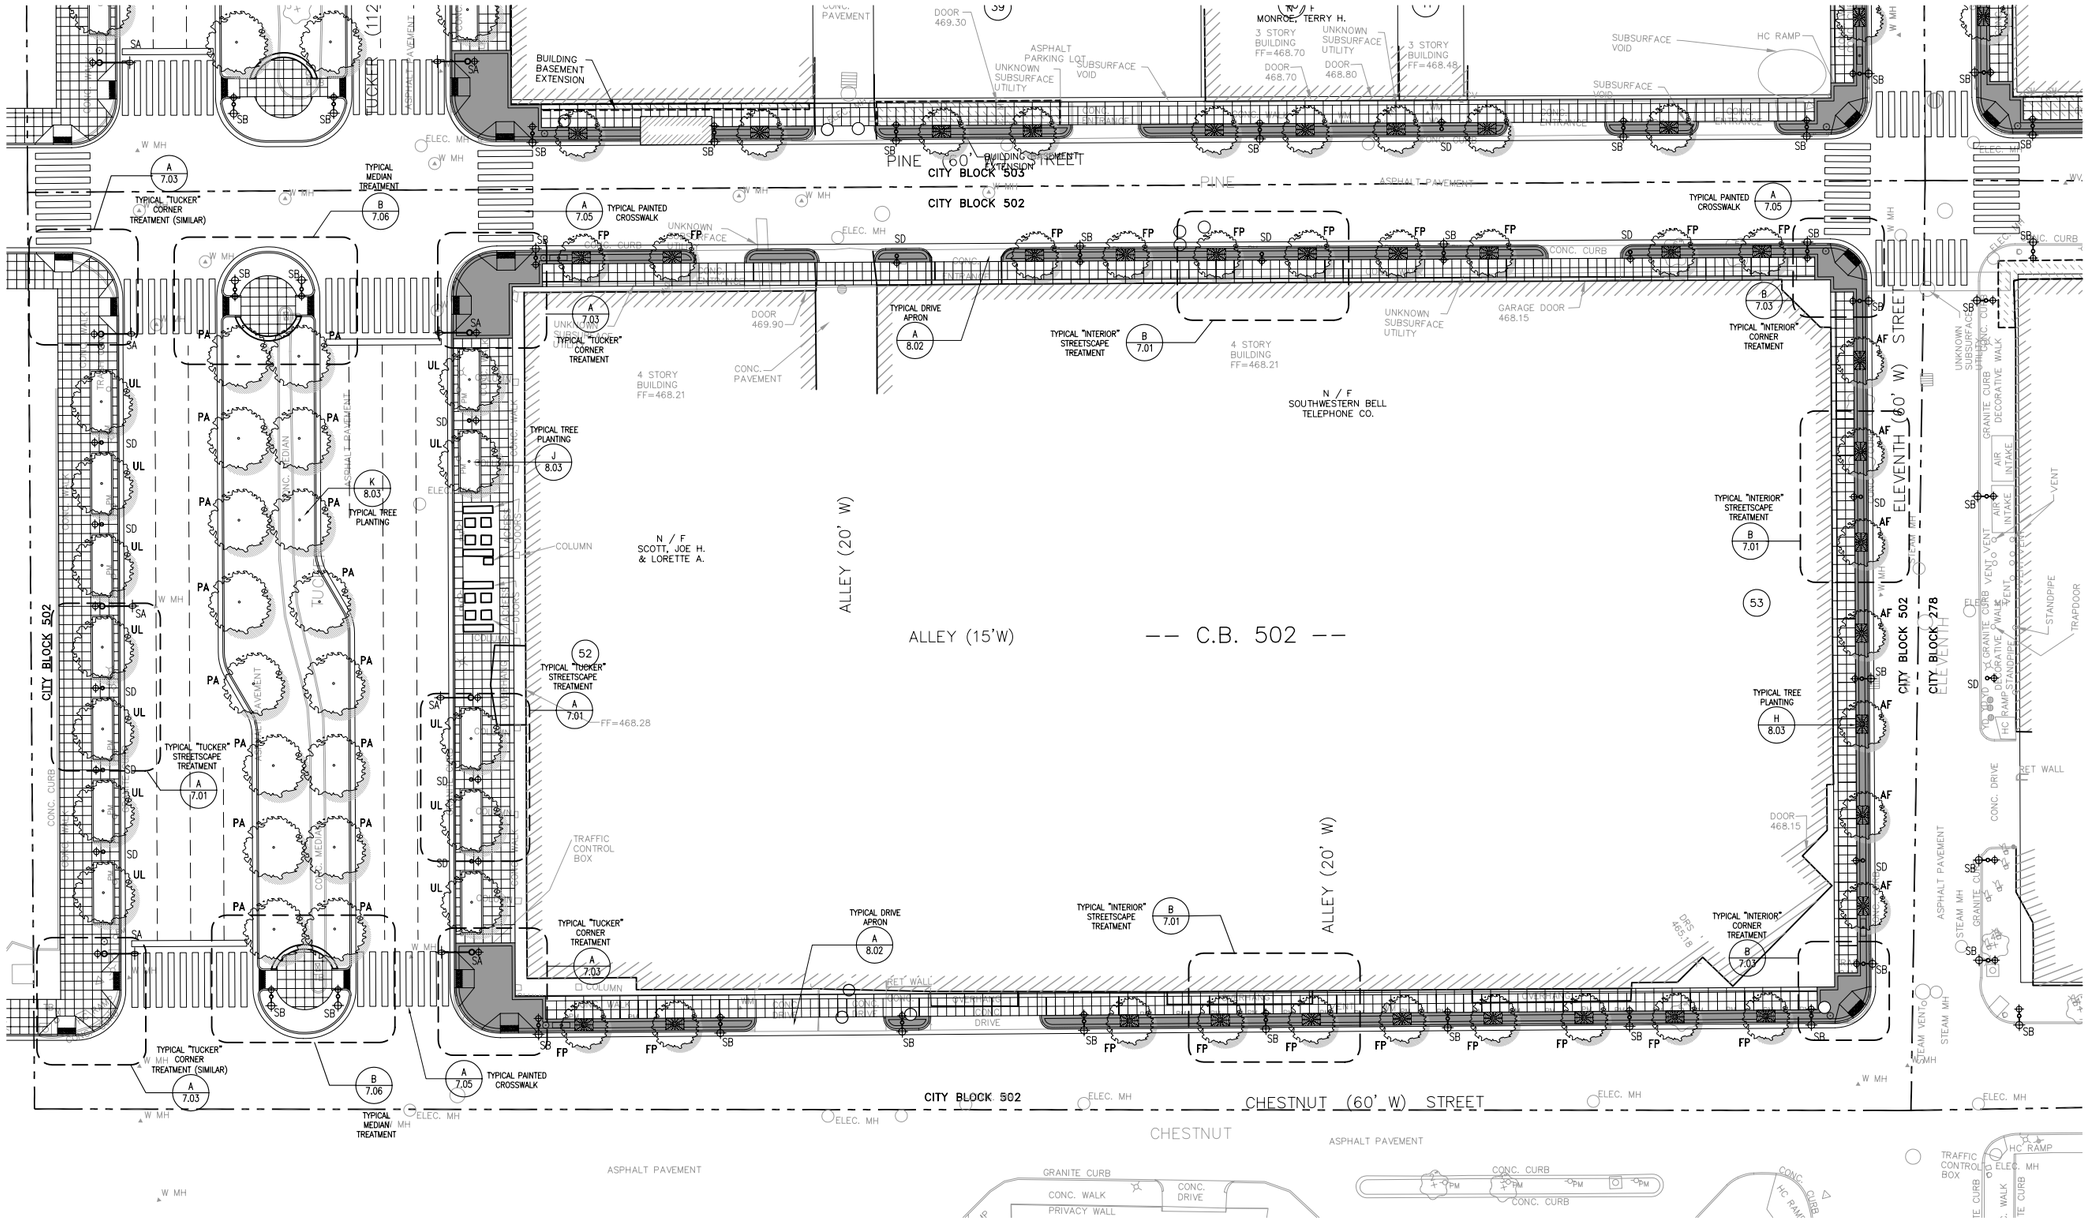

Legend

Street Furnishings

- Bus Shelter
- Metal Tree Grate (4'x6')
- Metal Bench (6' length)
- Newspaper Vending Machine
- Metal Trash Receptacle
- Metal Bollard
- Metal Bollard-Style Bike Rack
- Cast Stone Planter (42" dia.)
- Metal Planter (42"x42"x18")
- Metal Planter (42"x21"x18")
- Metal Planter (18"x18"x18")

Lighting

- SA — Street Light, Type SA; see Lighting Fixture Schedule
- SB — Street Light, Type SB; see Lighting Fixture Schedule
- SC — Street Light, Type SC; see Lighting Fixture Schedule
- SD — Street Light, Type SD; see Lighting Fixture Schedule
- SE — Street Light, Type SE; see Lighting Fixture Schedule

Landscaping

- AF — Street Tree, Type AF; Acer x Freemani 'Red Sunset' Maple
- FP — Street Tree, Type FP; Fraxinus Pennsylvanica 'Patmore' Green Ash
- PA — Street Tree, Type PA; Platanus x Acerifolia London Plane
- UH — Street Tree, Type UH; Ulmus 'Homestead' Elm
- UL — Street Tree, Type UL; Ulmus 'Liberty' Elm
- ZS — Street Tree, Type ZS; Zelkova Serrata 'Green Vase' Japanese Zelkova

Key Map

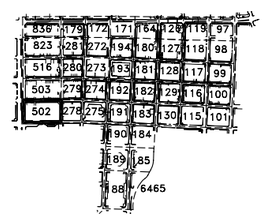

0' 10' 20' 40' 60' N

St. Louis CBD Downtown Streetscape :: Enhanced Schematic Design

Downtown Now! :: Downtown St. Louis Partnership :: St. Louis Development Corporation :: theHOK**Planning**Group :: HOK Lighting Group :: Kiku Obata & Company :: David Mason & Associates :: EDM, Inc.

September 2004

Site Plan :: City Block 502

6.34

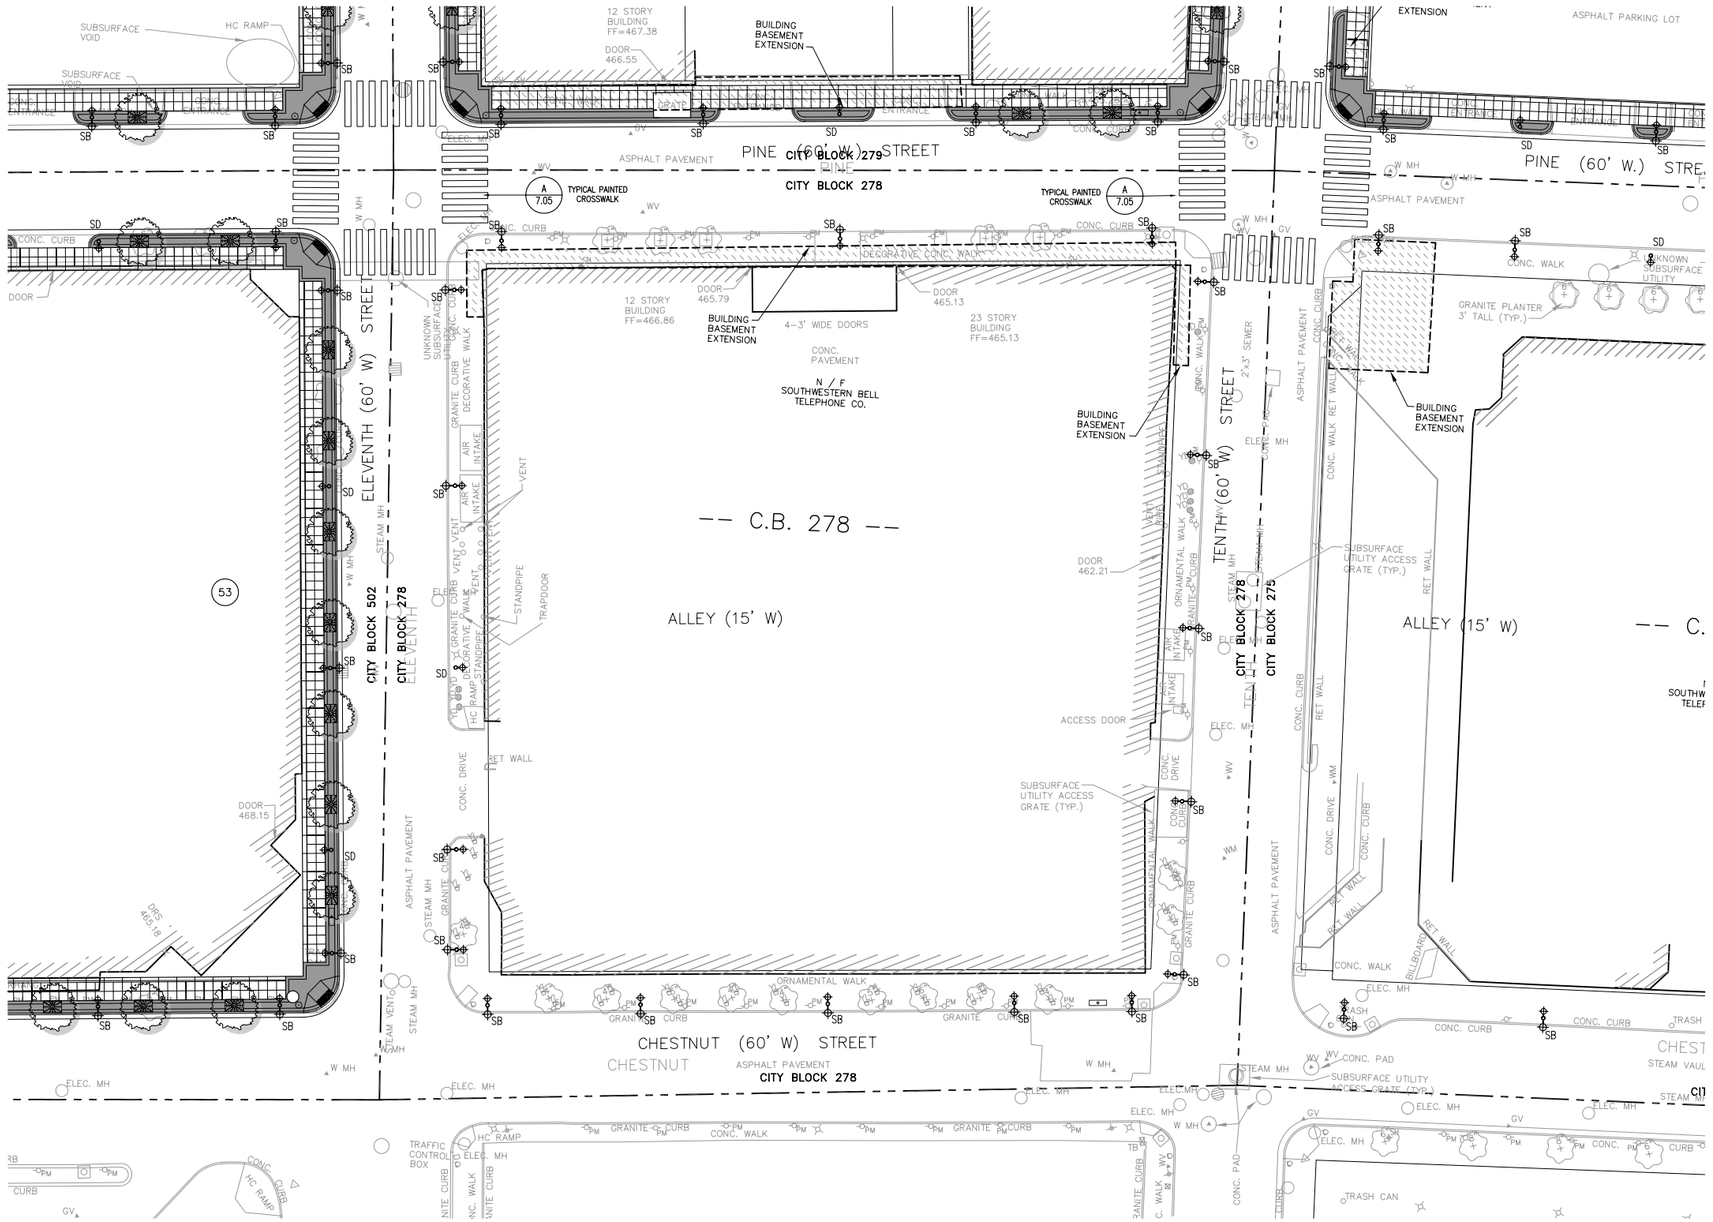

Legend

Street Furnishings

- Bus Shelter
- Metal Tree Grate (4'x6')
- Metal Bench (6' length)
- Newspaper Vending Machine
- Metal Trash Receptacle
- Metal Bollard
- Metal Bollard-Style Bike Rack
- Cast Stone Planter (42" dia.)
- Metal Planter (42"x42"x18")
- Metal Planter (42"x21"x18")
- Metal Planter (18"x18"x18")

Lighting

- SA — Street Light, Type SA; see Lighting Fixture Schedule
- SB — Street Light, Type SB; see Lighting Fixture Schedule
- SC — Street Light, Type SC; see Lighting Fixture Schedule
- SD — Street Light, Type SD; see Lighting Fixture Schedule
- SE — Street Light, Type SE; see Lighting Fixture Schedule

Landscaping

- AF — Street Tree, Type AF; Acer x Freemani 'Red Sunset' Maple
- FP — Street Tree, Type FP; Fraxinus Pennsylvanica 'Patmore' Green Ash
- PA — Street Tree, Type PA; Platanus x Acerifolia London Plane
- UH — Street Tree, Type UH; Ulmus 'Homestead' Elm
- UL — Street Tree, Type UL; Ulmus 'Liberty' Elm
- ZS — Street Tree, Type ZS; Zelkova Serrata 'Green Vase' Japanese Zelkova

Key Map

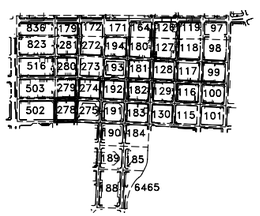

0' 10' 20' 40' 60' N

St. Louis CBD Downtown Streetscape :: Enhanced Schematic Design

Downtown Now! :: Downtown St. Louis Partnership :: St. Louis Development Corporation :: theHOK**Planning**Group :: HOK Lighting Group :: Kiku Obata & Company :: David Mason & Associates :: EDM, Inc.

September 2004

Site Plan :: City Block 278

6.35

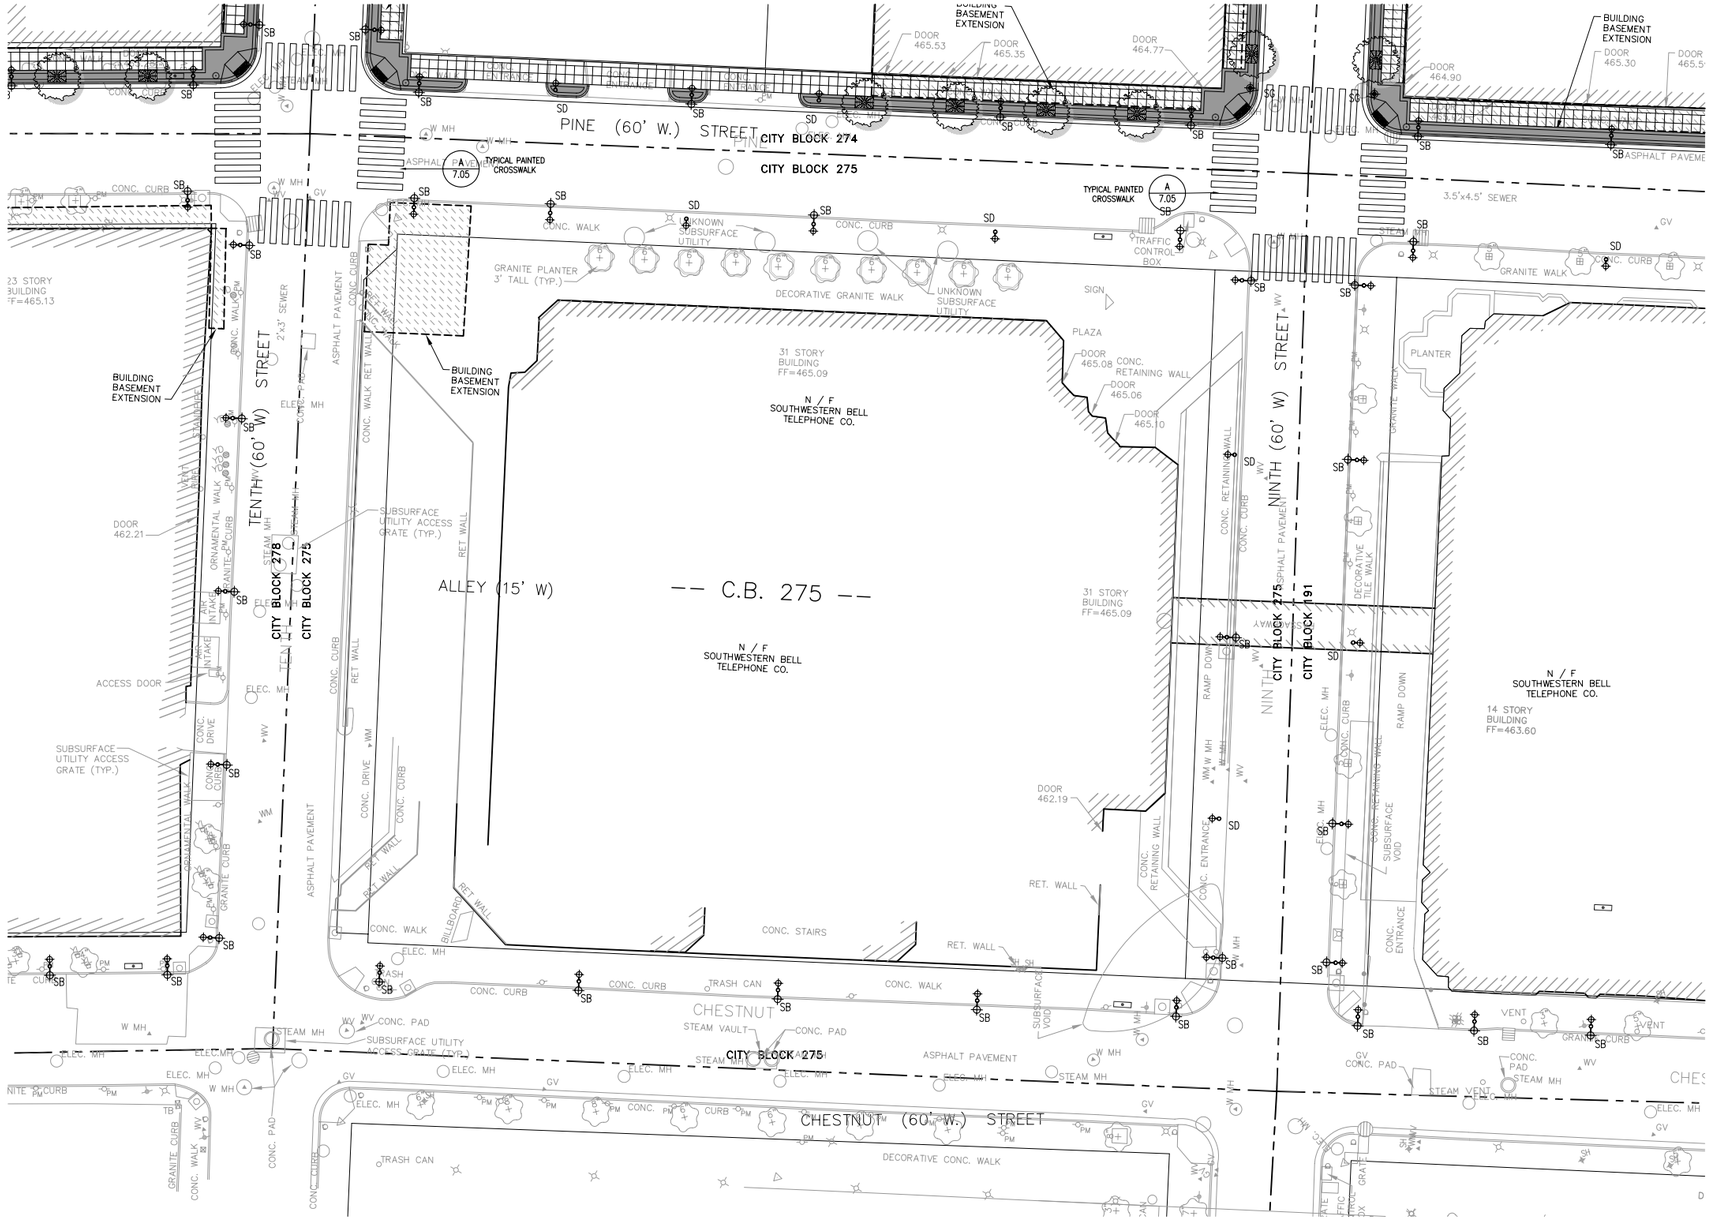

Legend

Street Furnishings

- Bus Shelter
- Metal Tree Grate (4'x6')
- Metal Bench (6' length)
- Newspaper Vending Machine
- Metal Trash Receptacle
- Metal Bollard
- Metal Bollard-Style Bike Rack
- Cast Stone Planter (42" dia.)
- Metal Planter (42"x42"x18")
- Metal Planter (42"x21"x18")
- Metal Planter (18"x18"x18")

Lighting

- SA Street Light, Type SA; see Lighting Fixture Schedule
- SB Street Light, Type SB; see Lighting Fixture Schedule
- SC Street Light, Type SC; see Lighting Fixture Schedule
- SD Street Light, Type SD; see Lighting Fixture Schedule
- SE Street Light, Type SE; see Lighting Fixture Schedule

Landscaping

- AF Street Tree, Type AF; Acer x Freemani 'Red Sunset' Maple
- FP Street Tree, Type FP; Fraxinus Pennsylvanica 'Patmore' Green Ash
- PA Street Tree, Type PA; Platanus x Acerifolia London Plane
- UH Street Tree, Type UH; Ulmus 'Homestead' Elm
- UL Street Tree, Type UL; Ulmus 'Liberty' Elm
- ZS Street Tree, Type ZS; Zelkova Serrata 'Green Vase' Japanese Zelkova

Key Map

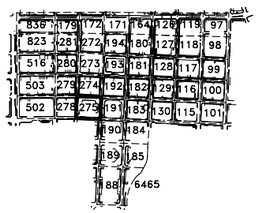

0' 10' 20' 40' 60' N

St. Louis CBD Downtown Streetscape :: Enhanced Schematic Design

Downtown Now! :: Downtown St. Louis Partnership :: St. Louis Development Corporation :: theHOK**Planning**Group :: HOK Lighting Group :: Kiku Obata & Company :: David Mason & Associates :: EDM, Inc.

September 2004

Site Plan :: City Block 275

6.36

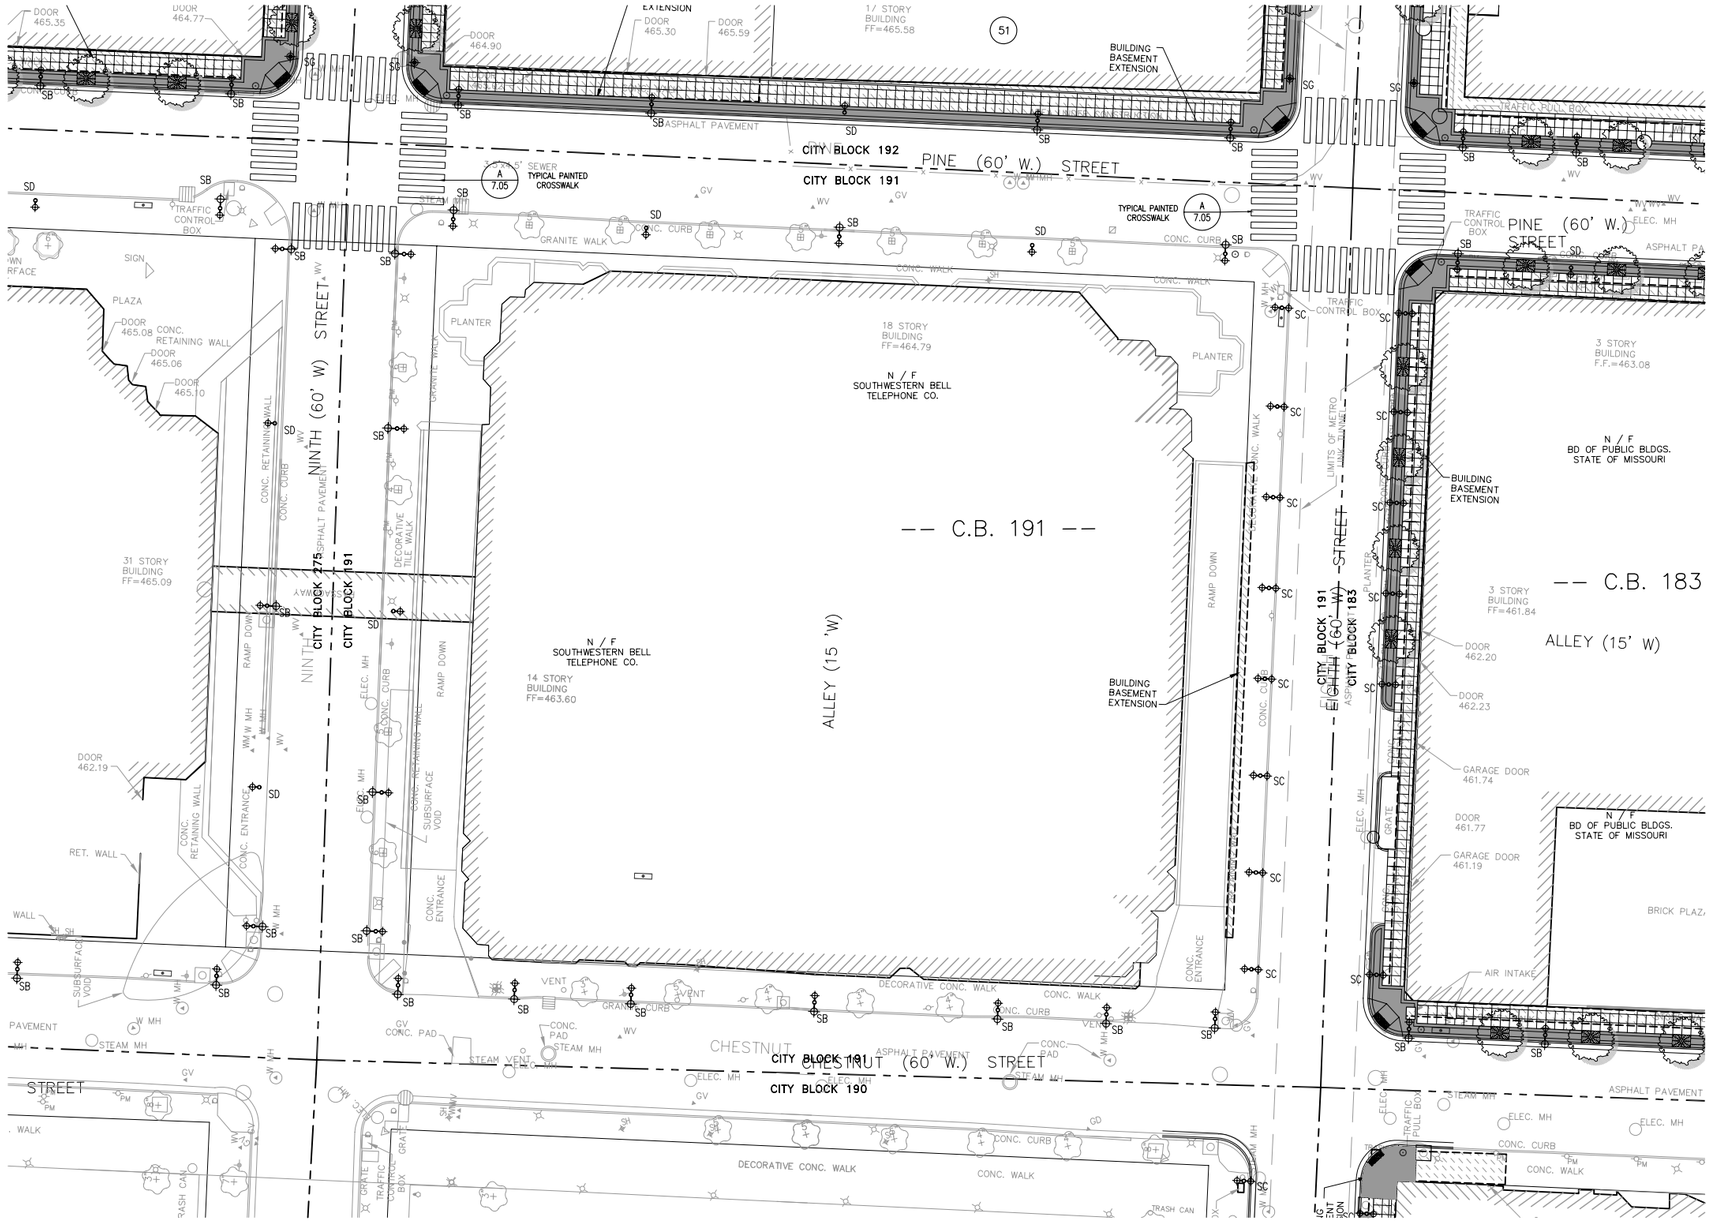

Legend

Street Furnishings

- Bus Shelter
- Metal Tree Grate (4'x6')
- Metal Bench (6' length)
- Newspaper Vending Machine
- Metal Trash Receptacle
- Metal Bollard
- Metal Bollard-Style Bike Rack
- Cast Stone Planter (42" dia.)
- Metal Planter (42"x42"x18")
- Metal Planter (42"x21"x18")
- Metal Planter (18"x18"x18")

Lighting

- SA — Street Light, Type SA; see Lighting Fixture Schedule
- SB — Street Light, Type SB; see Lighting Fixture Schedule
- SC — Street Light, Type SC; see Lighting Fixture Schedule
- SD — Street Light, Type SD; see Lighting Fixture Schedule
- SE — Street Light, Type SE; see Lighting Fixture Schedule

Landscaping

- AF — Street Tree, Type AF; Acer x Freemani 'Red Sunset' Maple
- FP — Street Tree, Type FP; Fraxinus Pennsylvanica 'Patmore' Green Ash
- PA — Street Tree, Type PA; Platanus x Acerifolia London Plane
- UH — Street Tree, Type UH; Ulmus 'Homestead' Elm
- UL — Street Tree, Type UL; Ulmus 'Liberty' Elm
- ZS — Street Tree, Type ZS; Zelkova Serrata 'Green Vase' Japanese Zelkova

Key Map

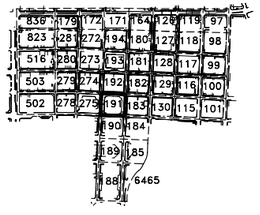

0' 10' 20' 40' 60' N

St. Louis CBD Downtown Streetscape :: Enhanced Schematic Design

Downtown Now! :: Downtown St. Louis Partnership :: St. Louis Development Corporation :: theHOK**Planning**Group :: HOK Lighting Group :: Kiku Obata & Company :: David Mason & Associates :: EDM, Inc.

September 2004

Site Plan :: City Block 191

6.37

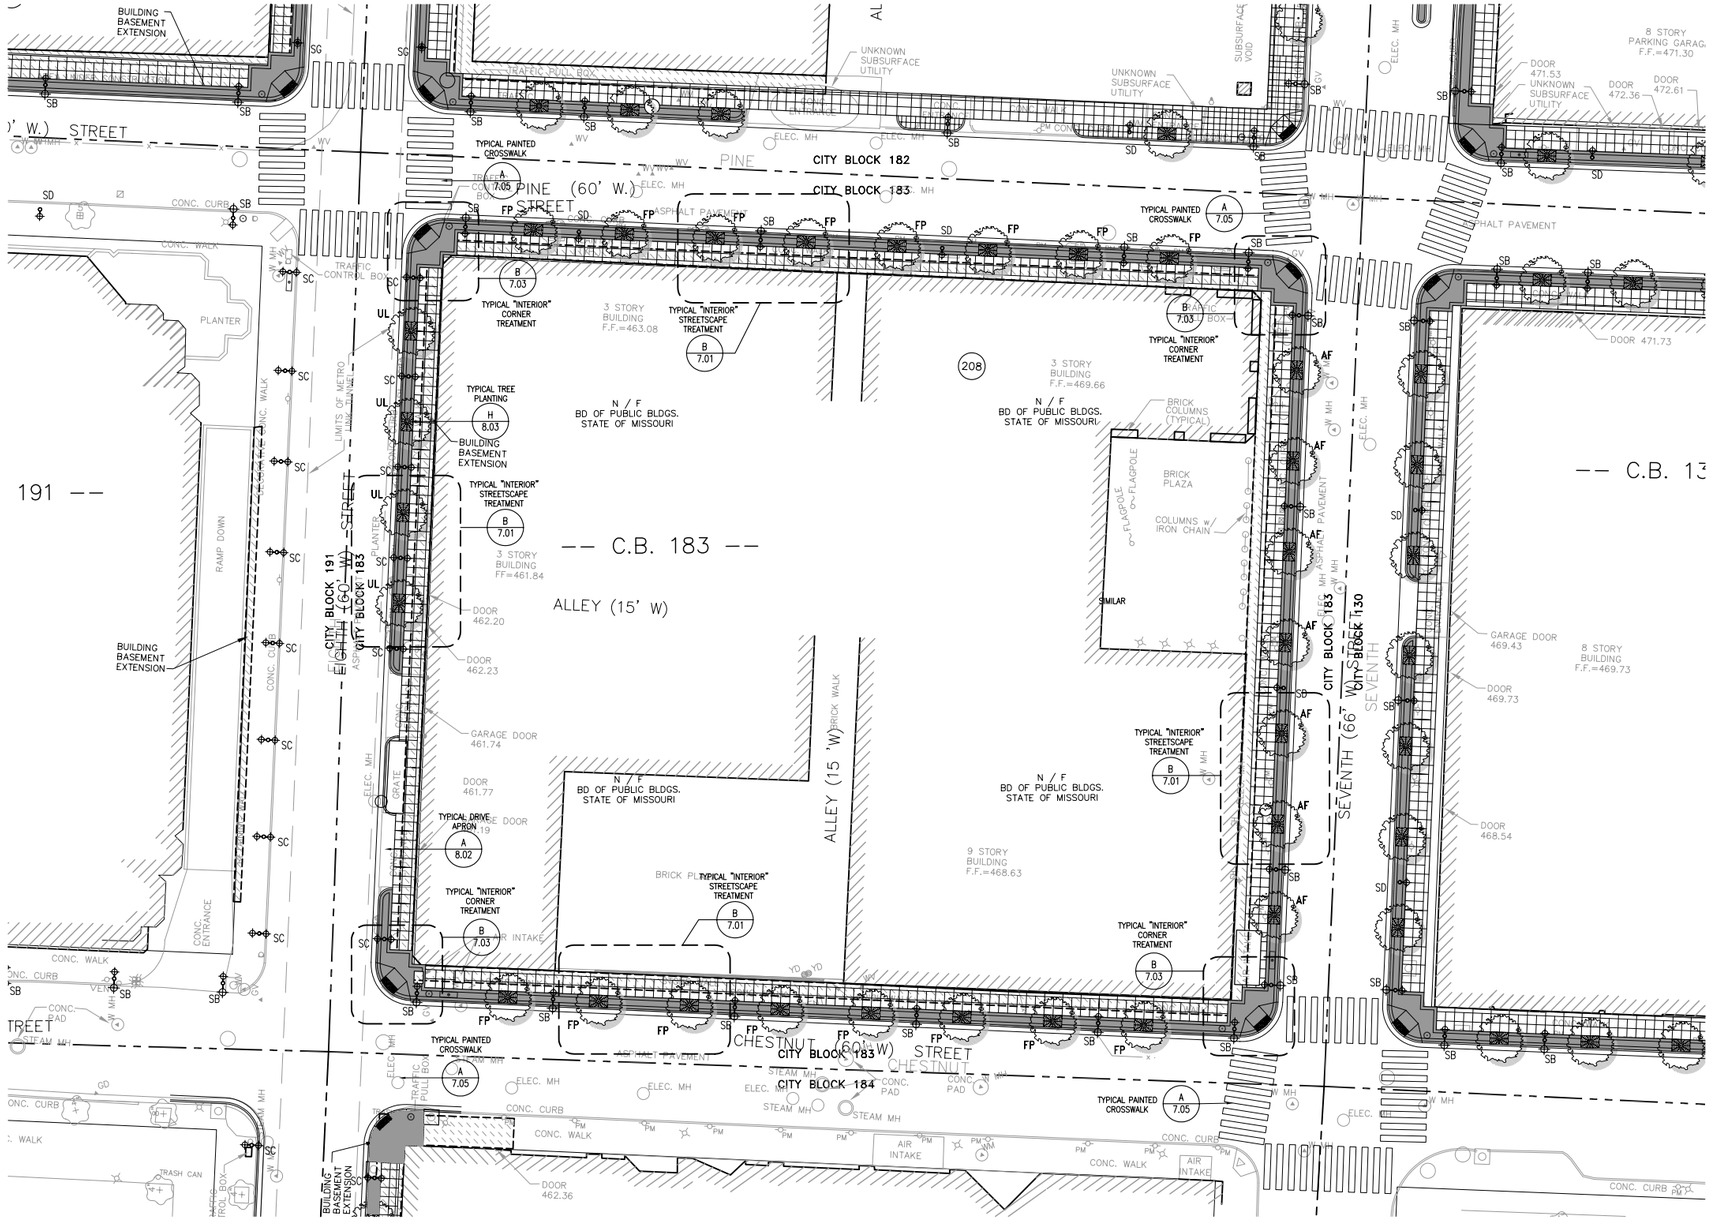

Legend

Street Furnishings

- Bus Shelter
- Metal Tree Grate (4'x6')
- Metal Bench (6' length)
- Newspaper Vending Machine
- Metal Trash Receptacle
- Metal Bollard
- Metal Bollard-Style Bike Rack
- Cast Stone Planter (42" dia.)
- Metal Planter (42"x42"x18")
- Metal Planter (42"x21"x18")
- Metal Planter (18"x18"x18")

Lighting

- SA — Street Light, Type SA; see Lighting Fixture Schedule
- SB — Street Light, Type SB; see Lighting Fixture Schedule
- SC — Street Light, Type SC; see Lighting Fixture Schedule
- SD — Street Light, Type SD; see Lighting Fixture Schedule
- SE — Street Light, Type SE; see Lighting Fixture Schedule

Landscaping

- AF — Street Tree, Type AF; Acer x Freemani 'Red Sunset' Maple
- FP — Street Tree, Type FP; Fraxinus Pennsylvanica 'Patmore' Green Ash
- PA — Street Tree, Type PA; Platanus x Acerifolia London Plane
- UH — Street Tree, Type UH; Ulmus 'Homestead' Elm
- UL — Street Tree, Type UL; Ulmus 'Liberty' Elm
- ZS — Street Tree, Type ZS; Zelkova Serrata 'Green Vase' Japanese Zelkova

Key Map

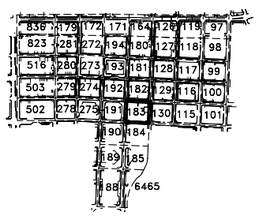

0' 10' 20' 40' 60' N

St. Louis CBD Downtown Streetscape :: Enhanced Schematic Design

Downtown Now! :: Downtown St. Louis Partnership :: St. Louis Development Corporation :: theHOK**Planning**Group :: HOK Lighting Group :: Kiku Obata & Company :: David Mason & Associates :: EDM, Inc.

September 2004

Site Plan :: City Block 183

6.38

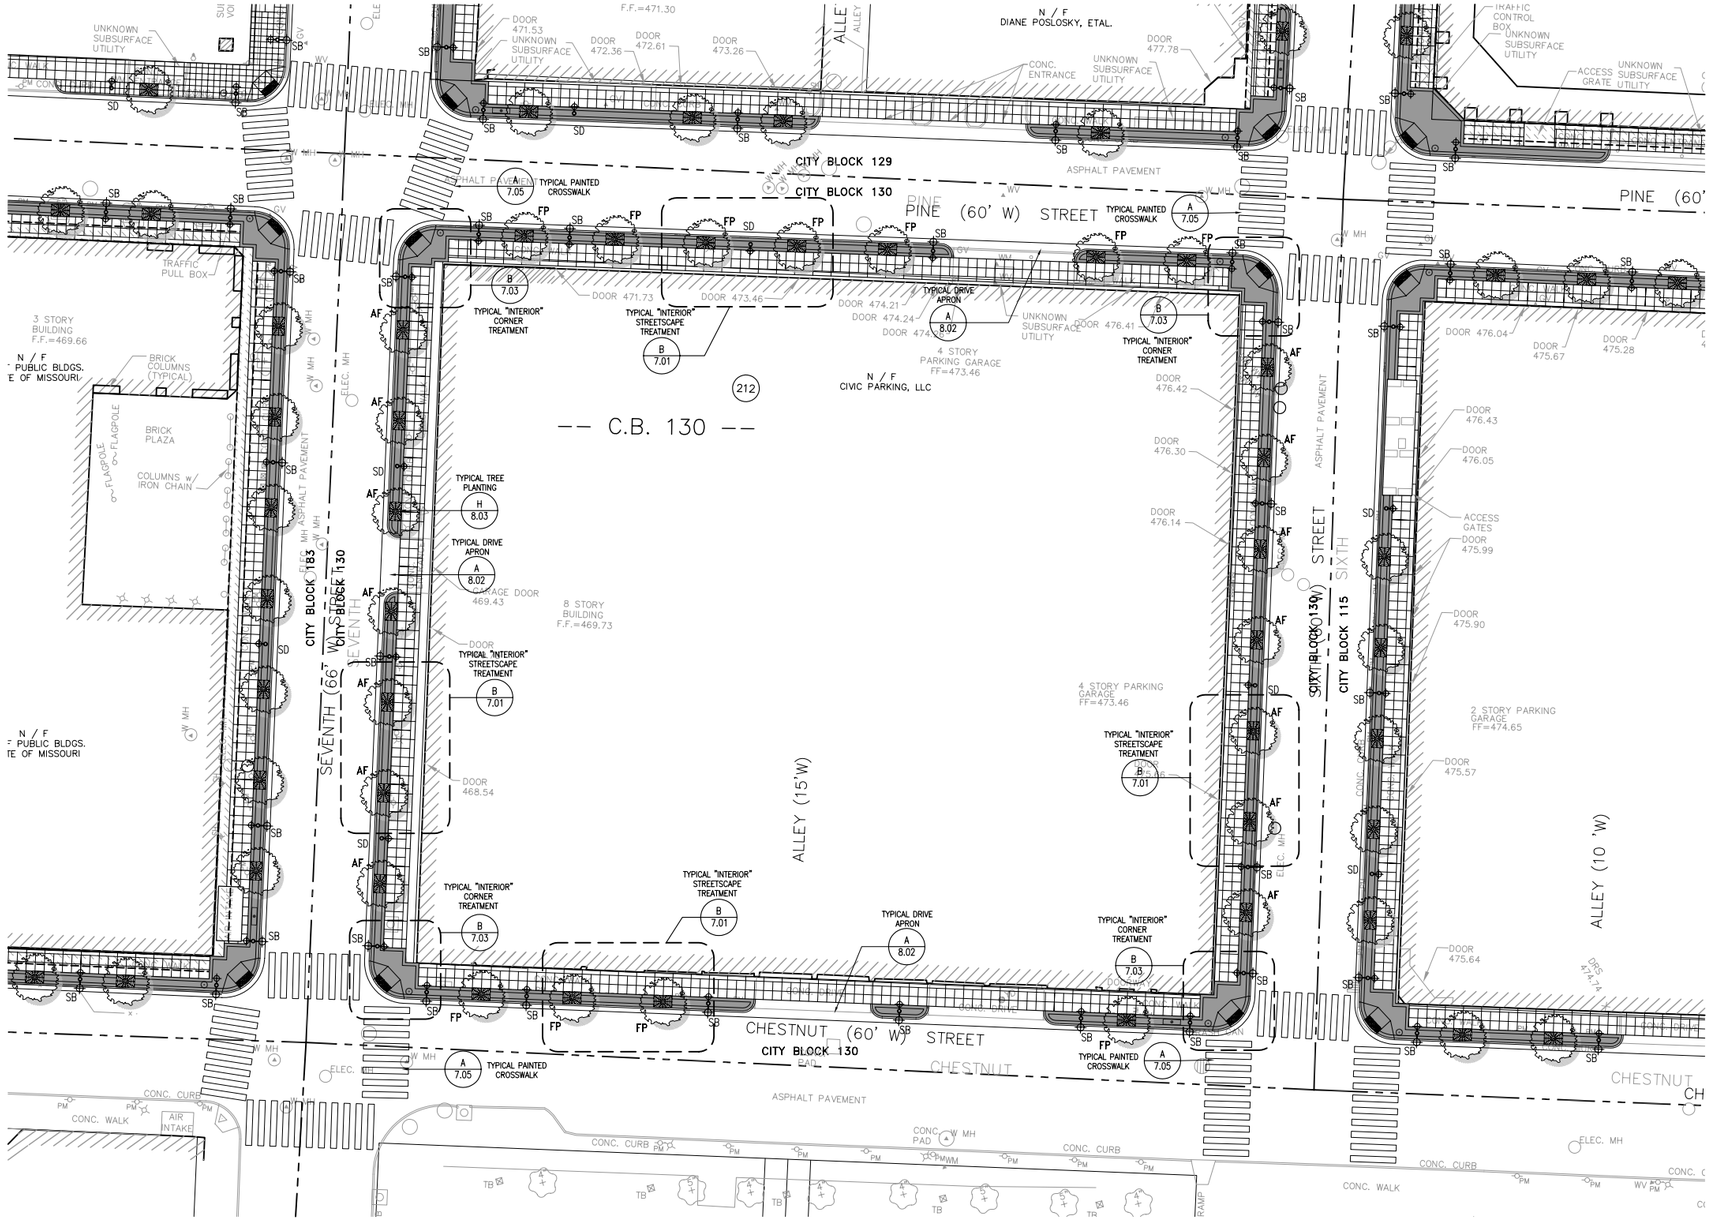

Legend

Street Furnishings

- Bus Shelter
- Metal Tree Grate (4'x6')
- Metal Bench (6' length)
- Newspaper Vending Machine
- Metal Trash Receptacle
- Metal Bollard
- Metal Bollard-Style Bike Rack
- Cast Stone Planter (42" dia.)
- Metal Planter (42"x42"x18")
- Metal Planter (42"x21"x18")
- Metal Planter (18"x18"x18")

Lighting

- SA — Street Light, Type SA; see Lighting Fixture Schedule
- SB — Street Light, Type SB; see Lighting Fixture Schedule
- SC — Street Light, Type SC; see Lighting Fixture Schedule
- SD — Street Light, Type SD; see Lighting Fixture Schedule
- SE — Street Light, Type SE; see Lighting Fixture Schedule

Landscaping

- AF — Street Tree, Type AF; Acer x Freemani 'Red Sunset' Maple
- FP — Street Tree, Type FP; Fraxinus Pennsylvanica 'Patmore' Green Ash
- PA — Street Tree, Type PA; Platanus x Acerifolia London Plane
- UH — Street Tree, Type UH; Ulmus 'Homestead' Elm
- UL — Street Tree, Type UL; Ulmus 'Liberty' Elm
- ZS — Street Tree, Type ZS; Zelkova Serrata 'Green Vase' Japanese Zelkova

Key Map

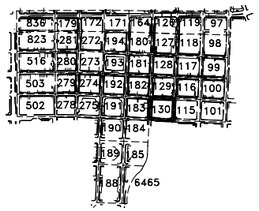

0' 10' 20' 40' 60' N

St. Louis CBD Downtown Streetscape :: Enhanced Schematic Design

Downtown Now! :: Downtown St. Louis Partnership :: St. Louis Development Corporation :: theHOK**Planning**Group :: HOK Lighting Group :: Kiku Obata & Company :: David Mason & Associates :: EDM, Inc.

September 2004

Site Plan :: City Block 130

6.39

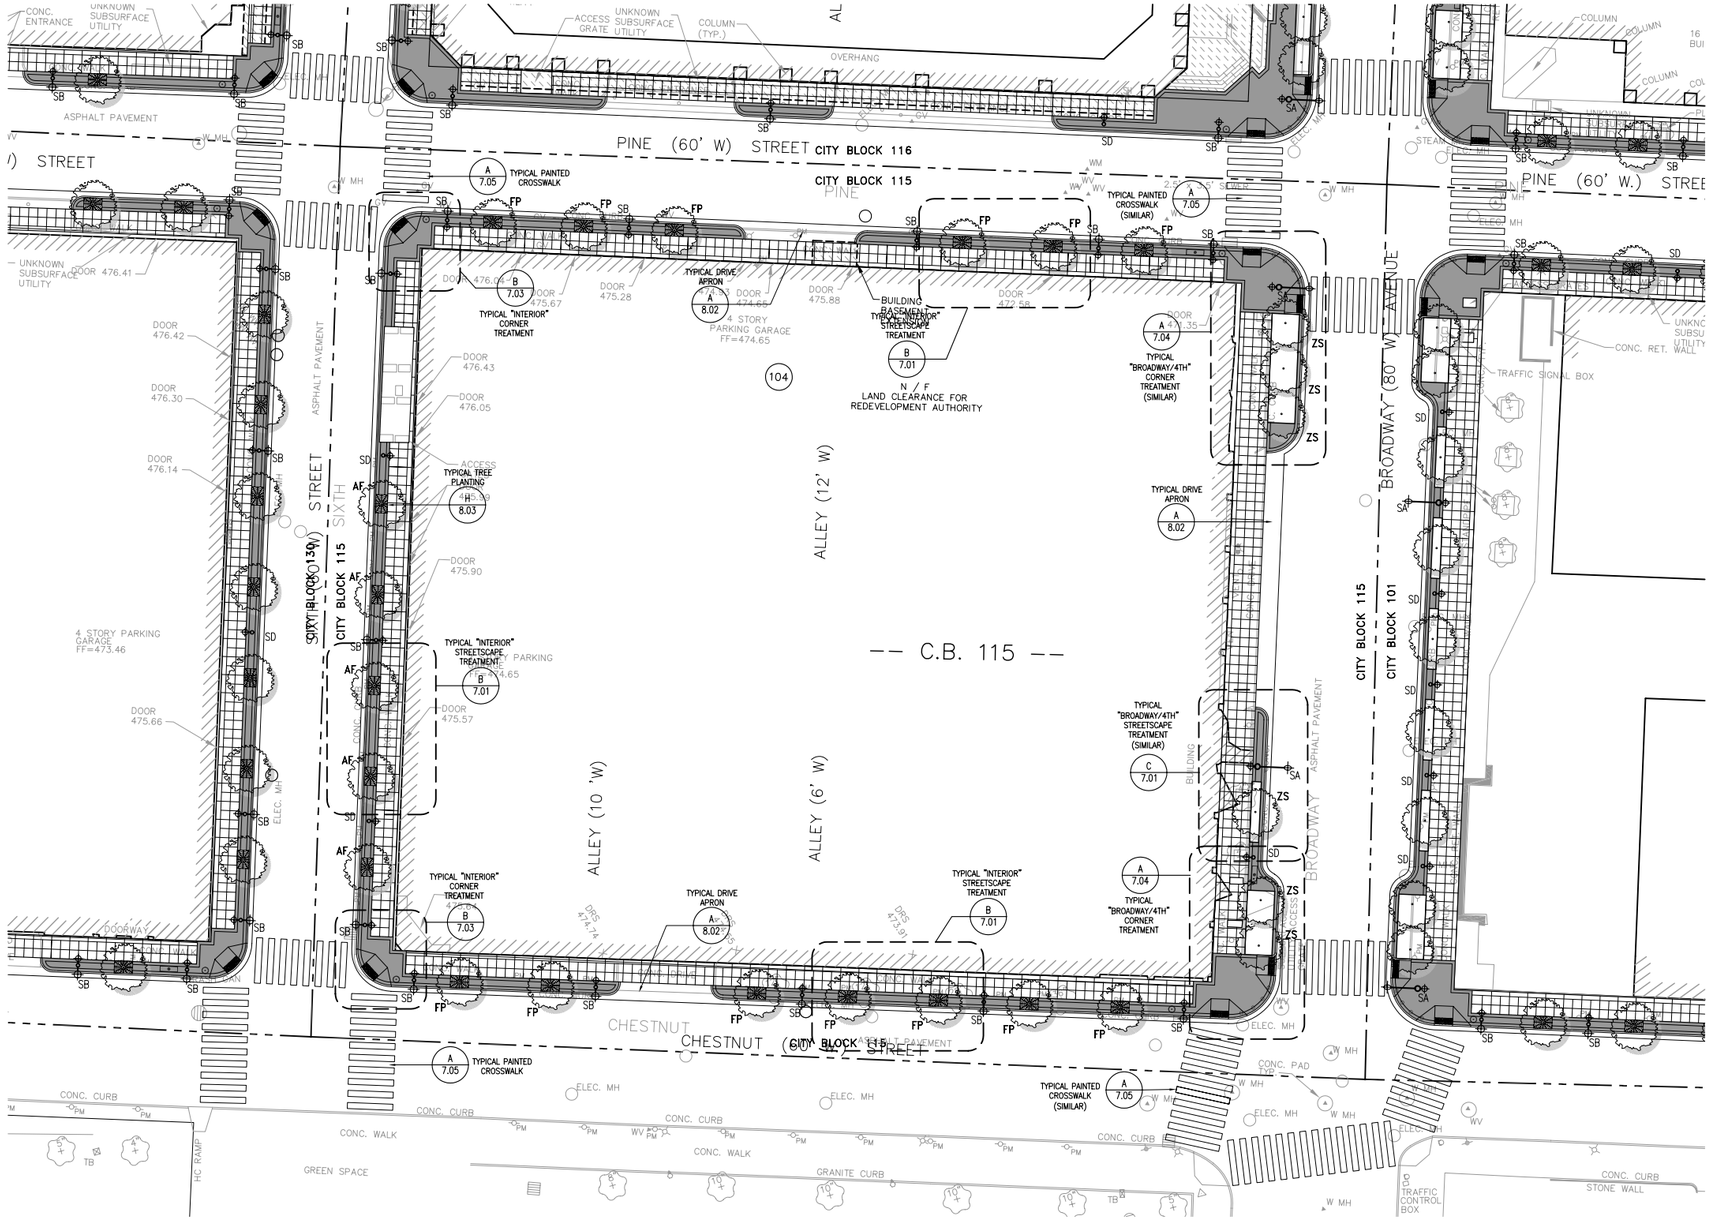

Legend

Street Furnishings

- Bus Shelter
- Metal Tree Grate (4'x6')
- Metal Bench (6' length)
- Newspaper Vending Machine
- Metal Trash Receptacle
- Metal Bollard
- Metal Bollard-Style Bike Rack
- Cast Stone Planter (42" dia.)
- Metal Planter (42"x42"x18")
- Metal Planter (42"x21"x18")
- Metal Planter (18"x18"x18")

Lighting

- SA — Street Light, Type SA; see Lighting Fixture Schedule
- SB — Street Light, Type SB; see Lighting Fixture Schedule
- SC — Street Light, Type SC; see Lighting Fixture Schedule
- SD — Street Light, Type SD; see Lighting Fixture Schedule
- SE — Street Light, Type SE; see Lighting Fixture Schedule

Landscaping

- AF — Street Tree, Type AF; Acer x Freemani 'Red Sunset' Maple
- FP — Street Tree, Type FP; Fraxinus Pennsylvanica 'Patmore' Green Ash
- PA — Street Tree, Type PA; Platanus x Acerifolia London Plane
- UH — Street Tree, Type UH; Ulmus 'Homestead' Elm
- UL — Street Tree, Type UL; Ulmus 'Liberty' Elm
- ZS — Street Tree, Type ZS; Zelkova Serrata 'Green Vase' Japanese Zelkova

Key Map

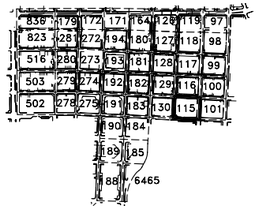

0' 10' 20' 40' 60' N

St. Louis CBD Downtown Streetscape :: Enhanced Schematic Design

Downtown Now! :: Downtown St. Louis Partnership :: St. Louis Development Corporation :: theHOK**Planning**Group :: HOK Lighting Group :: Kiku Obata & Company :: David Mason & Associates :: EDM, Inc.

September 2004

Site Plan :: City Block 115

6.40

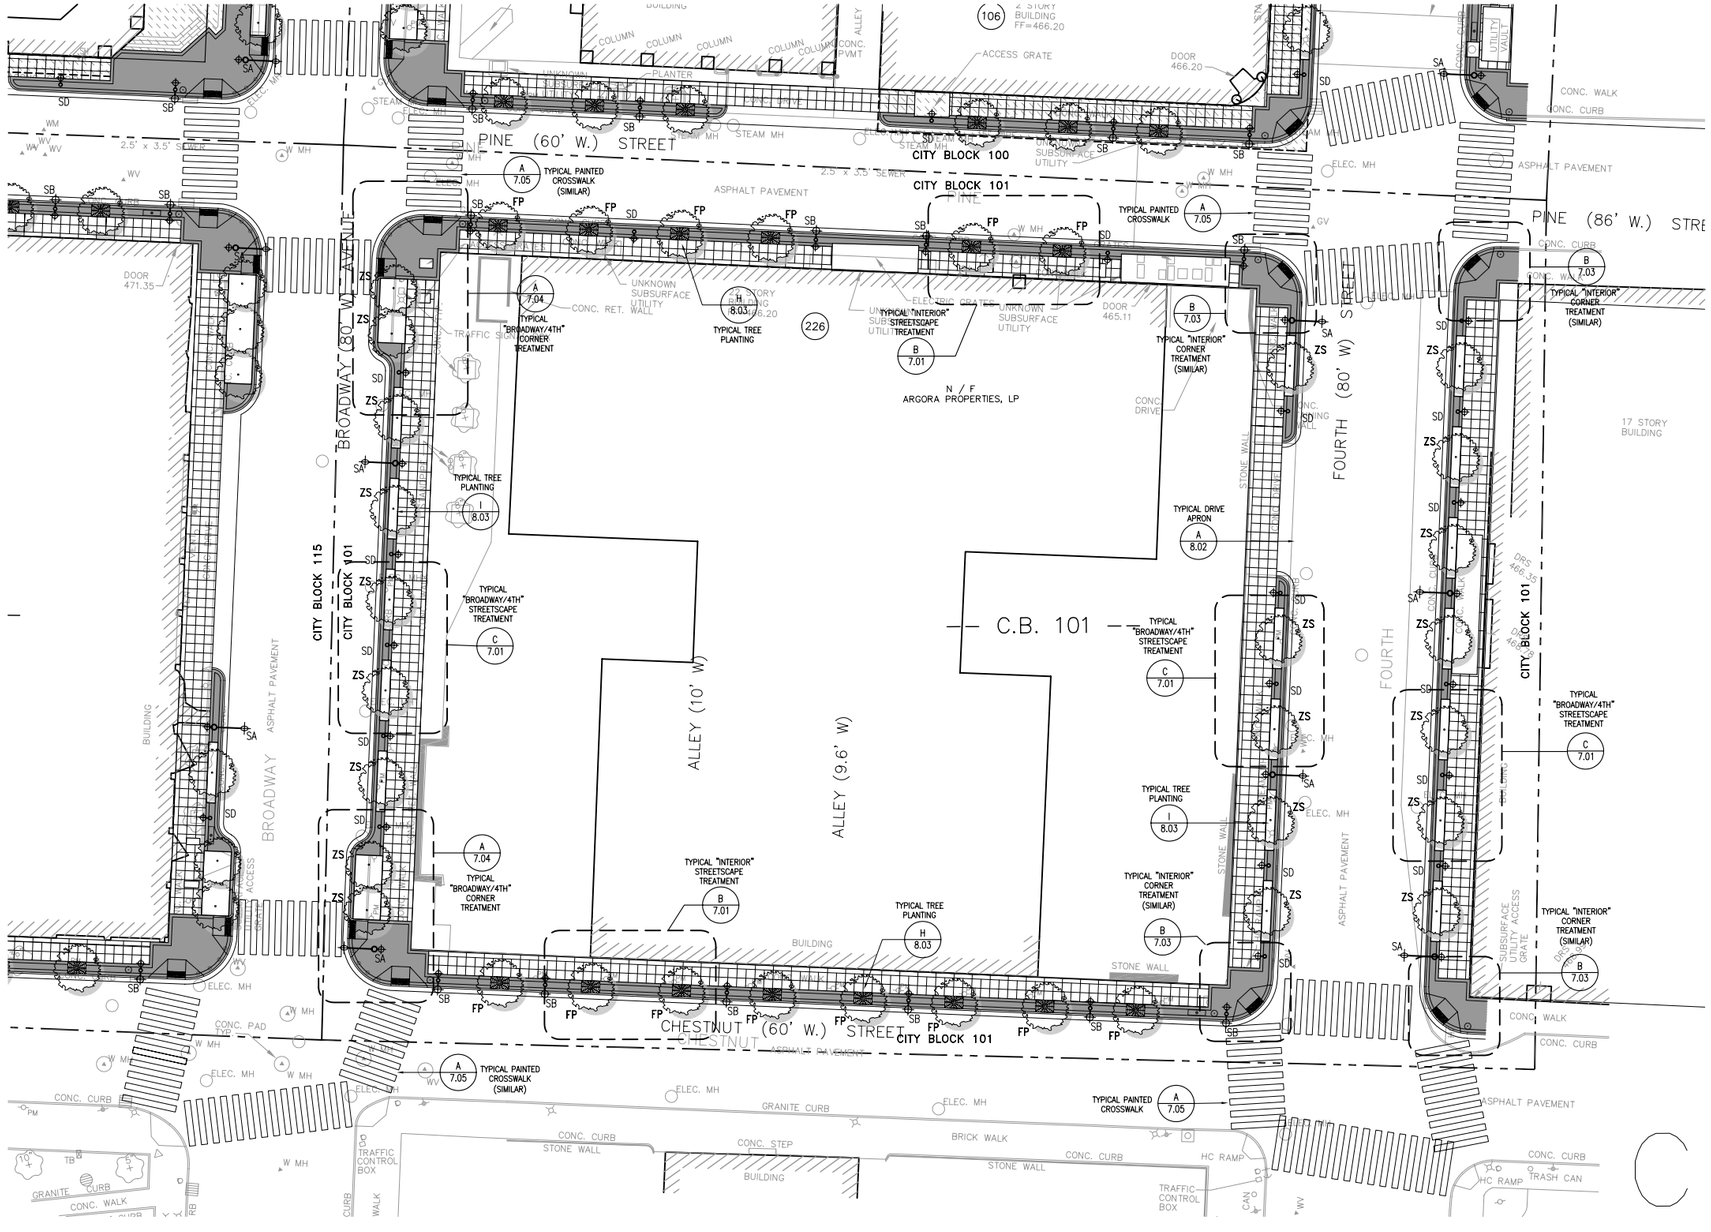

Legend

Street Furnishings

- Bus Shelter
- Metal Tree Grate (4'x6')
- Metal Bench (6' length)
- Newspaper Vending Machine
- Metal Trash Receptacle
- Metal Bollard
- Metal Bollard-Style Bike Rack
- Cast Stone Planter (42" dia.)
- Metal Planter (42"x42"x18")
- Metal Planter (42"x21"x18")
- Metal Planter (18"x18"x18")

Lighting

- SA — Street Light, Type SA; see Lighting Fixture Schedule
- SB — Street Light, Type SB; see Lighting Fixture Schedule
- SC — Street Light, Type SC; see Lighting Fixture Schedule
- SD — Street Light, Type SD; see Lighting Fixture Schedule
- SE — Street Light, Type SE; see Lighting Fixture Schedule

Landscaping

- AF — Street Tree, Type AF; Acer x Freemani 'Red Sunset' Maple
- FP — Street Tree, Type FP; Fraxinus Pennsylvanica 'Patmore' Green Ash
- PA — Street Tree, Type PA; Platanus x Acerifolia London Plane
- UH — Street Tree, Type UH; Ulmus 'Homestead' Elm
- UL — Street Tree, Type UL; Ulmus 'Liberty' Elm
- ZS — Street Tree, Type ZS; Zelkova Serrata 'Green Vase' Japanese Zelkova

Key Map

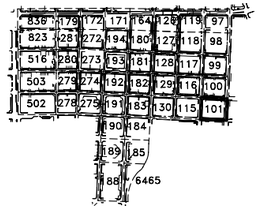

0' 10' 20' 40' 60' N

St. Louis CBD Downtown Streetscape :: Enhanced Schematic Design

Downtown Now! :: Downtown St. Louis Partnership :: St. Louis Development Corporation :: theHOK**Planning**Group :: HOK Lighting Group :: Kiku Obata & Company :: David Mason & Associates :: EDM, Inc.

September 2004

Site Plan :: City Block 101

6.41

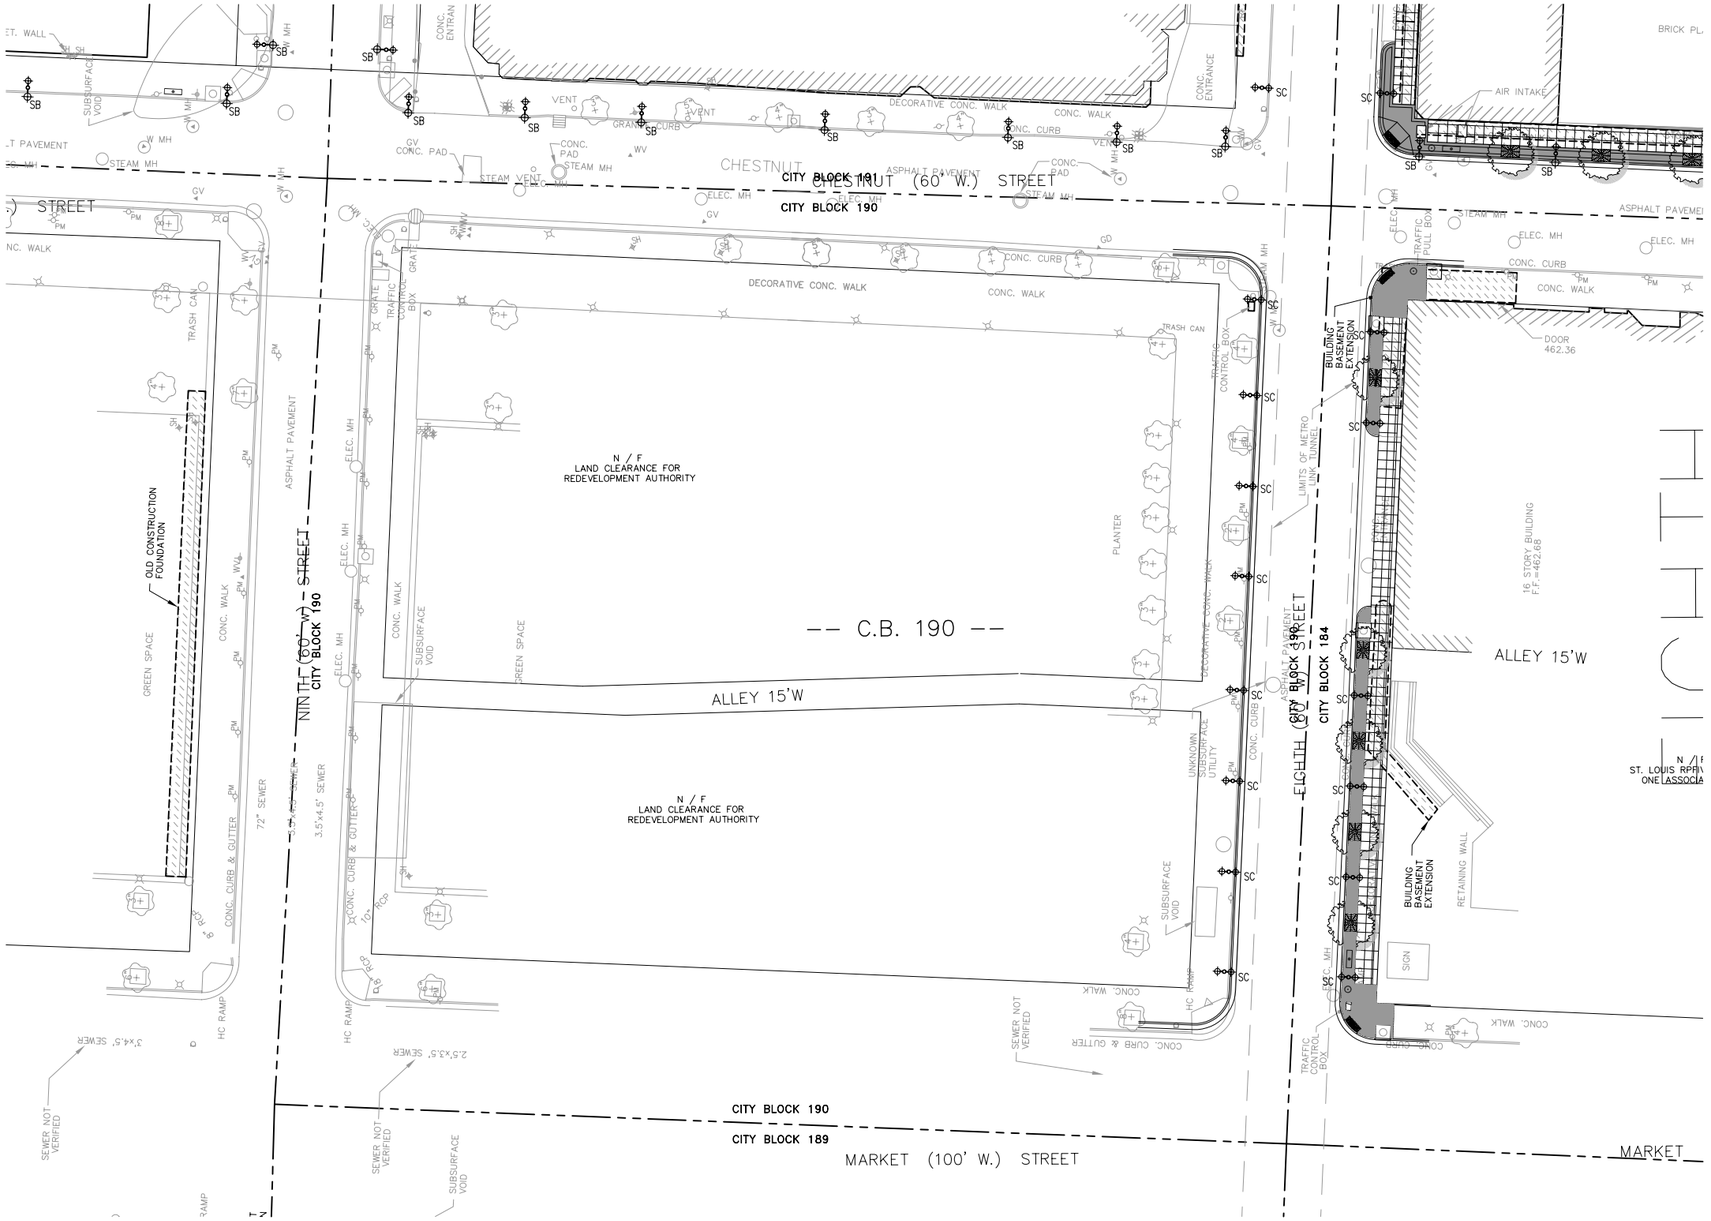

Legend

Street Furnishings

- Bus Shelter
- Metal Tree Grate (4'x6')
- Metal Bench (6' length)
- Newspaper Vending Machine
- Metal Trash Receptacle
- Metal Bollard
- Metal Bollard-Style Bike Rack
- Cast Stone Planter (42" dia.)
- Metal Planter (42"x42"x18")
- Metal Planter (42"x21"x18")
- Metal Planter (18"x18"x18")

Lighting

- SA — Street Light, Type SA; see Lighting Fixture Schedule
- SB — Street Light, Type SB; see Lighting Fixture Schedule
- SC — Street Light, Type SC; see Lighting Fixture Schedule
- SD — Street Light, Type SD; see Lighting Fixture Schedule
- SE — Street Light, Type SE; see Lighting Fixture Schedule

Landscaping

- AF — Street Tree, Type AF; Acer x Freemani 'Red Sunset' Maple
- FP — Street Tree, Type FP; Fraxinus Pennsylvanica 'Patmore' Green Ash
- PA — Street Tree, Type PA; Platanus x Acerifolia London Plane
- UH — Street Tree, Type UH; Ulmus 'Homestead' Elm
- UL — Street Tree, Type UL; Ulmus 'Liberty' Elm
- ZS — Street Tree, Type ZS; Zelkova Serrata 'Green Vase' Japanese Zelkova

Key Map

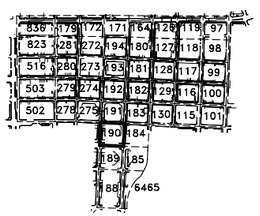

0' 10' 20' 40' 60' N

St. Louis CBD Downtown Streetscape :: Enhanced Schematic Design

Downtown Now! :: Downtown St. Louis Partnership :: St. Louis Development Corporation :: theHOK**Planning**Group :: HOK Lighting Group :: Kiku Obata & Company :: David Mason & Associates :: EDM, Inc.

September 2004

Site Plan :: City Block 190

6.42

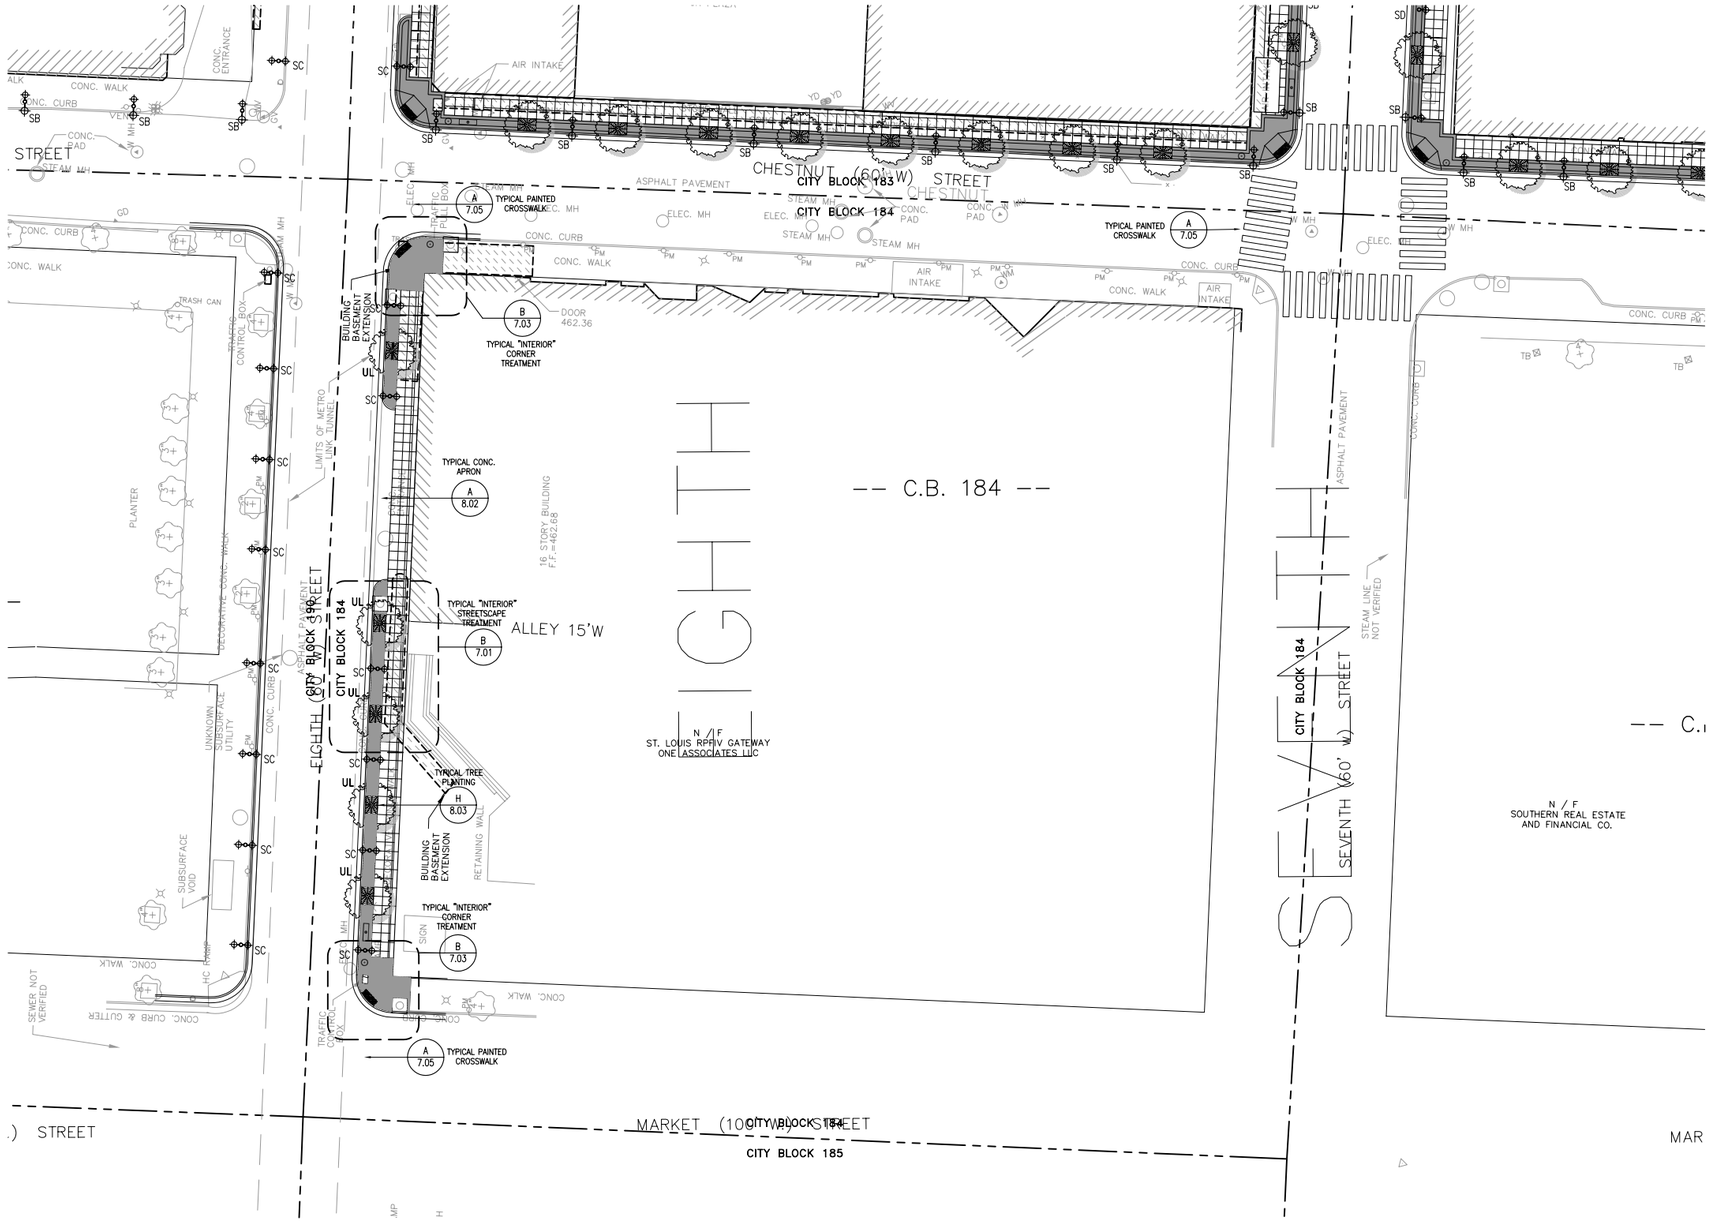

Legend

Street Furnishings

- Bus Shelter
- Metal Tree Grate (4'x6')
- Metal Bench (6' length)
- Newspaper Vending Machine
- Metal Trash Receptacle
- Metal Bollard
- Metal Bollard-Style Bike Rack
- Cast Stone Planter (42" dia.)
- Metal Planter (42"x42"x18")
- Metal Planter (42"x21"x18")
- Metal Planter (18"x18"x18")

Lighting

- SA — Street Light, Type SA; see Lighting Fixture Schedule
- SB — Street Light, Type SB; see Lighting Fixture Schedule
- SC — Street Light, Type SC; see Lighting Fixture Schedule
- SD — Street Light, Type SD; see Lighting Fixture Schedule
- SE — Street Light, Type SE; see Lighting Fixture Schedule

Landscaping

- AF — Street Tree, Type AF; Acer x Freemani 'Red Sunset' Maple
- FP — Street Tree, Type FP; Fraxinus Pennsylvanica 'Patmore' Green Ash
- PA — Street Tree, Type PA; Platanus x Acerifolia London Plane
- UH — Street Tree, Type UH; Ulmus 'Homestead' Elm
- UL — Street Tree, Type UL; Ulmus 'Liberty' Elm
- ZS — Street Tree, Type ZS; Zelkova Serrata 'Green Vase' Japanese Zelkova

Key Map

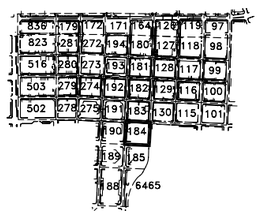

0' 10' 20' 40' 60' N

St. Louis CBD Downtown Streetscape :: Enhanced Schematic Design

Downtown Now! :: Downtown St. Louis Partnership :: St. Louis Development Corporation :: theHOK**Planning**Group :: HOK Lighting Group :: Kiku Obata & Company :: David Mason & Associates :: EDM, Inc.

September 2004

Site Plan :: City Block 184

6.43

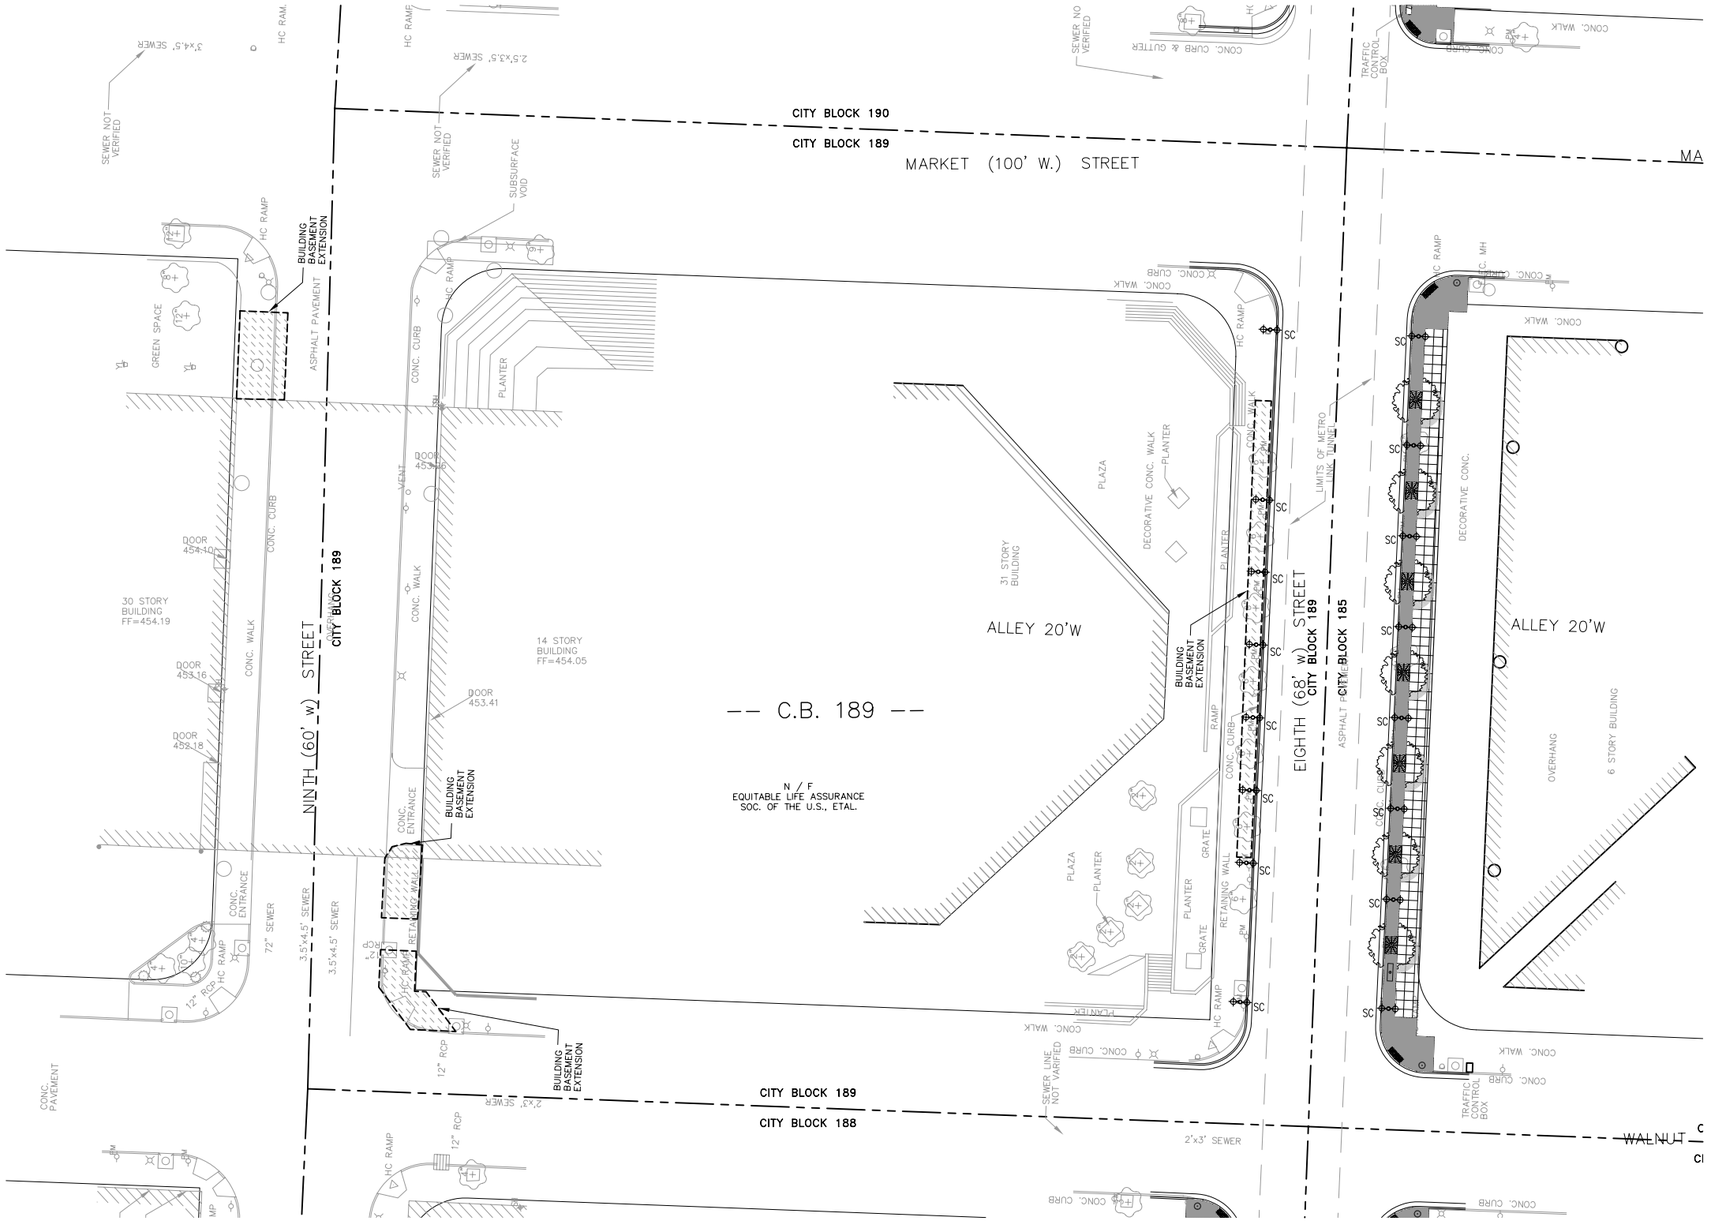

Legend

Street Furnishings

- Bus Shelter
- Metal Tree Grate (4'x6')
- Metal Bench (6' length)
- Newspaper Vending Machine
- Metal Trash Receptacle
- Metal Bollard
- Metal Bollard-Style Bike Rack
- Cast Stone Planter (42" dia.)
- Metal Planter (42"x42"x18")
- Metal Planter (42"x21"x18")
- Metal Planter (18"x18"x18")

Lighting

- SA — Street Light, Type SA; see Lighting Fixture Schedule
- SB — Street Light, Type SB; see Lighting Fixture Schedule
- SC — Street Light, Type SC; see Lighting Fixture Schedule
- SD — Street Light, Type SD; see Lighting Fixture Schedule
- SE — Street Light, Type SE; see Lighting Fixture Schedule

Landscaping

- AF — Street Tree, Type AF; Acer x Freemani 'Red Sunset' Maple
- FP — Street Tree, Type FP; Fraxinus Pennsylvanica 'Patmore' Green Ash
- PA — Street Tree, Type PA; Platanus x Acerifolia London Plane
- UH — Street Tree, Type UH; Ulmus 'Homestead' Elm
- UL — Street Tree, Type UL; Ulmus 'Liberty' Elm
- ZS — Street Tree, Type ZS; Zelkova Serrata 'Green Vase' Japanese Zelkova

Key Map

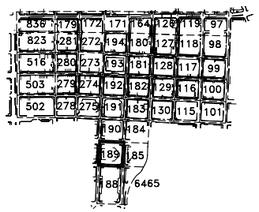

0' 10' 20' 40' 60' N

St. Louis CBD Downtown Streetscape :: Enhanced Schematic Design

Downtown Now! :: Downtown St. Louis Partnership :: St. Louis Development Corporation :: theHOK**Planning**Group :: HOK Lighting Group :: Kiku Obata & Company :: David Mason & Associates :: EDM, Inc.

September 2004

Site Plan :: City Block 189

6.44

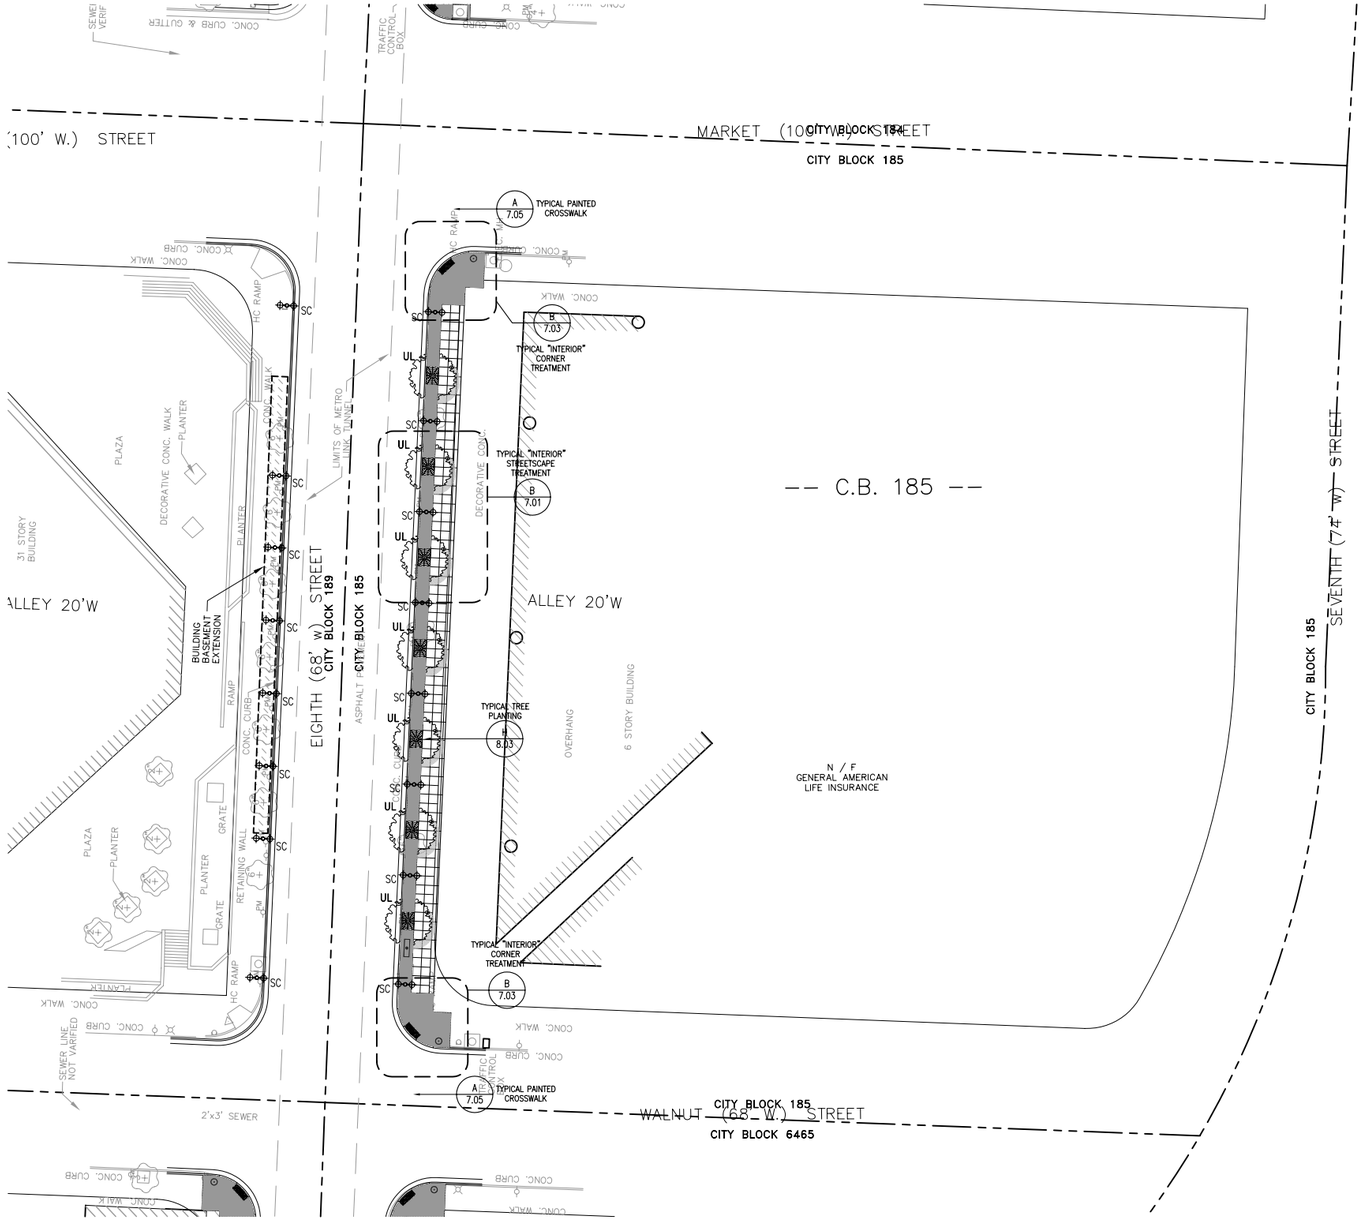

Legend

Street Furnishings

- Bus Shelter
- Metal Tree Grate (4'x6')
- Metal Bench (6' length)
- Newspaper Vending Machine
- Metal Trash Receptacle
- Metal Bollard
- Metal Bollard-Style Bike Rack
- Cast Stone Planter (42" dia.)
- Metal Planter (42"x42"x18")
- Metal Planter (42"x21"x18")
- Metal Planter (18"x18"x18")

Lighting

- SA — Street Light, Type SA; see Lighting Fixture Schedule
- SB — Street Light, Type SB; see Lighting Fixture Schedule
- SC — Street Light, Type SC; see Lighting Fixture Schedule
- SD — Street Light, Type SD; see Lighting Fixture Schedule
- SE — Street Light, Type SE; see Lighting Fixture Schedule

Landscaping

- AF — Street Tree, Type AF; Acer x Freemani 'Red Sunset' Maple
- FP — Street Tree, Type FP; Fraxinus Pennsylvanica 'Patmore' Green Ash
- PA — Street Tree, Type PA; Platanus x Acerifolia London Plane
- UH — Street Tree, Type UH; Ulmus 'Homestead' Elm
- UL — Street Tree, Type UL; Ulmus 'Liberty' Elm
- ZS — Street Tree, Type ZS; Zelkova Serrata 'Green Vase' Japanese Zelkova

Key Map

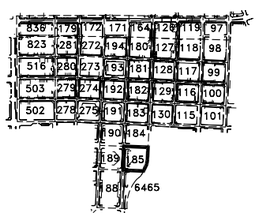

0' 10' 20' 40' 60' N

St. Louis CBD Downtown Streetscape :: Enhanced Schematic Design

Downtown Now! :: Downtown St. Louis Partnership :: St. Louis Development Corporation :: theHOK**Planning**Group :: HOK Lighting Group :: Kiku Obata & Company :: David Mason & Associates :: EDM, Inc.

September 2004

Site Plan :: City Block 185

6.45

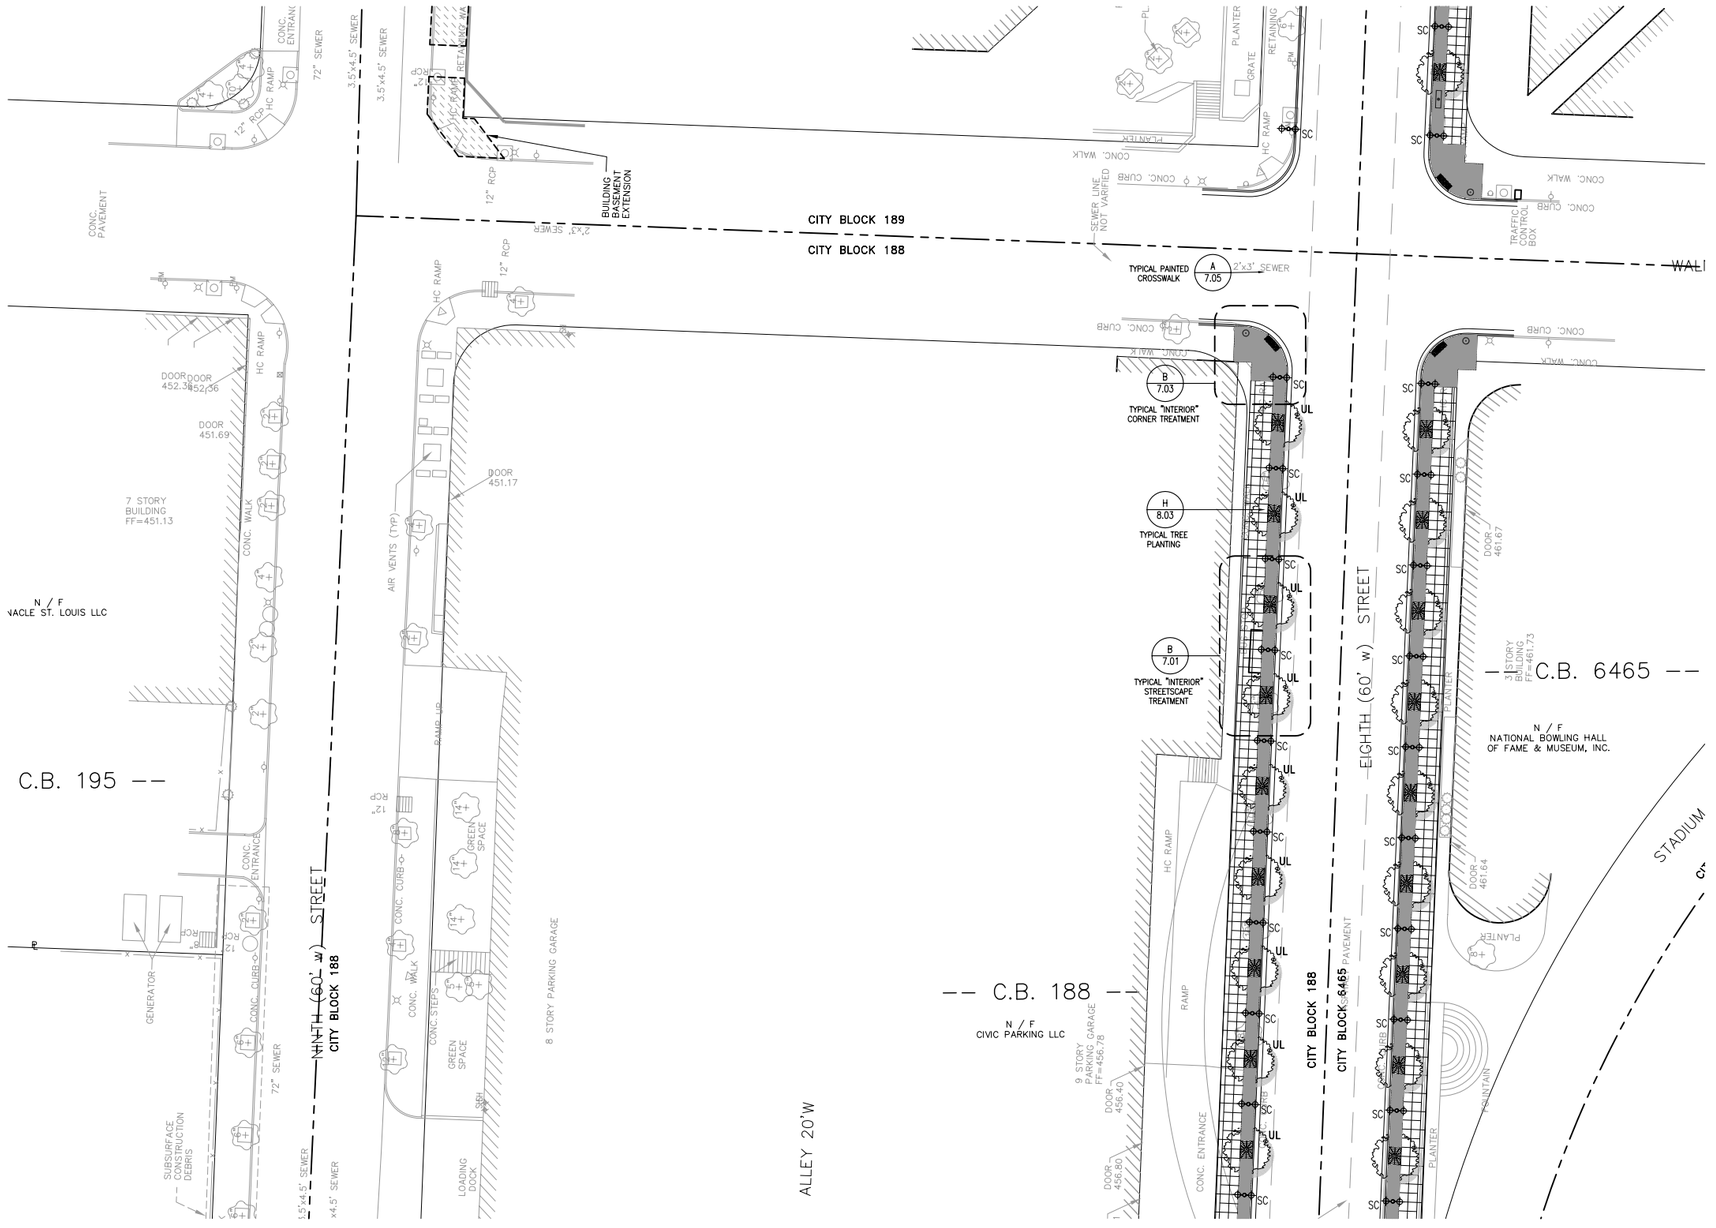

Legend

Street Furnishings

- Bus Shelter
- Metal Tree Grate (4'x6')
- Metal Bench (6' length)
- Newspaper Vending Machine
- Metal Trash Receptacle
- Metal Bollard
- Metal Bollard-Style Bike Rack
- Cast Stone Planter (42" dia.)
- Metal Planter (42"x42"x18")
- Metal Planter (42"x21"x18")
- Metal Planter (18"x18"x18")

Lighting

- SA — Street Light, Type SA; see Lighting Fixture Schedule
- SB — Street Light, Type SB; see Lighting Fixture Schedule
- SC — Street Light, Type SC; see Lighting Fixture Schedule
- SD — Street Light, Type SD; see Lighting Fixture Schedule
- SE — Street Light, Type SE; see Lighting Fixture Schedule

Landscaping

- AF — Street Tree, Type AF; Acer x Freemani 'Red Sunset' Maple
- FP — Street Tree, Type FP; Fraxinus Pennsylvanica 'Patmore' Green Ash
- PA — Street Tree, Type PA; Platanus x Acerifolia London Plane
- UH — Street Tree, Type UH; Ulmus 'Homestead' Elm
- UL — Street Tree, Type UL; Ulmus 'Liberty' Elm
- ZS — Street Tree, Type ZS; Zelkova Serrata 'Green Vase' Japanese Zelkova

Key Map

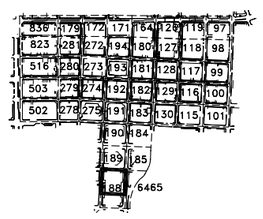

0' 10' 20' 40' 60' N

St. Louis CBD Downtown Streetscape :: Enhanced Schematic Design

Downtown Now! :: Downtown St. Louis Partnership :: St. Louis Development Corporation :: theHOK**Planning**Group :: HOK Lighting Group :: Kiku Obata & Company :: David Mason & Associates :: EDM, Inc.

September 2004

Site Plan :: City Block 188a

6.46

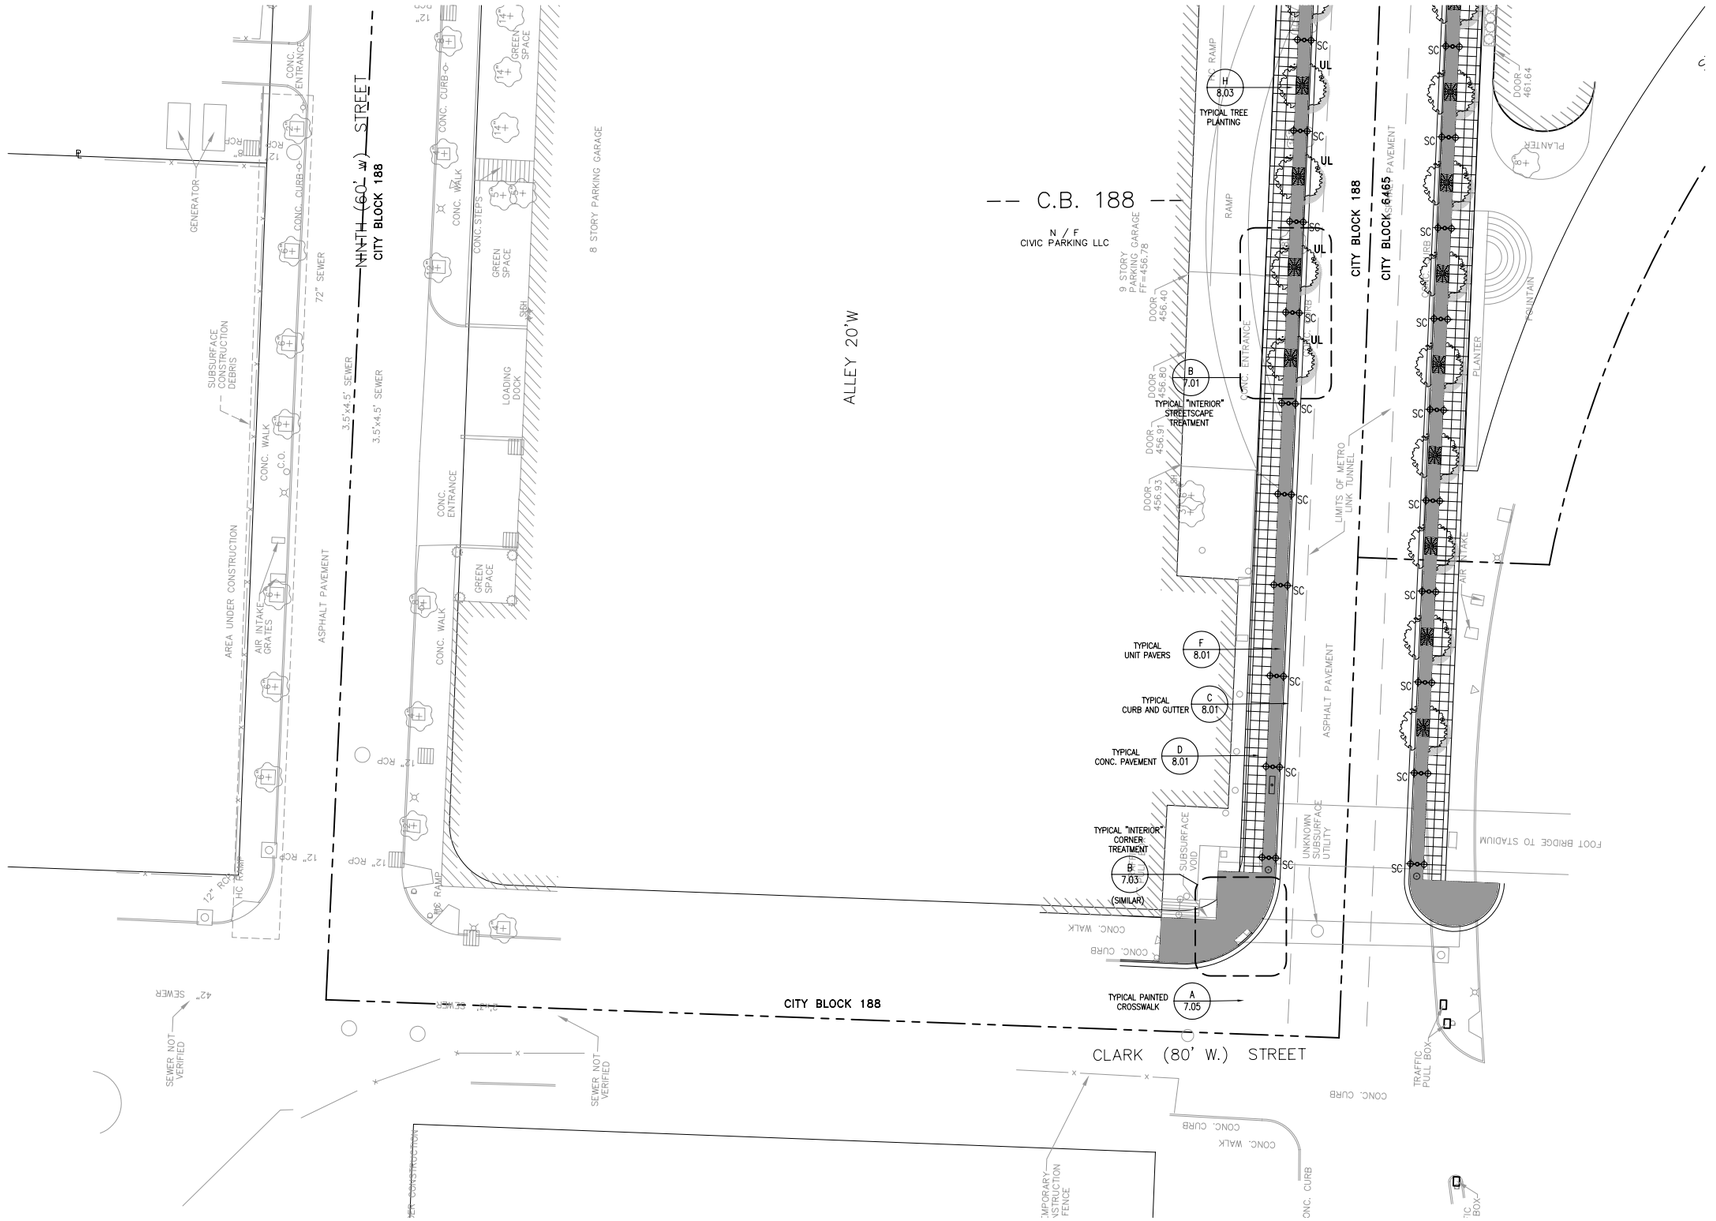

Legend

Street Furnishings

- Bus Shelter
- Metal Tree Grate (4'x6')
- Metal Bench (6' length)
- Newspaper Vending Machine
- Metal Trash Receptacle
- Metal Bollard
- Metal Bollard-Style Bike Rack
- Cast Stone Planter (42" dia.)
- Metal Planter (42"x42"x18")
- Metal Planter (42"x21"x18")
- Metal Planter (18"x18"x18")

Lighting

- SA — Street Light, Type SA; see Lighting Fixture Schedule
- SB — Street Light, Type SB; see Lighting Fixture Schedule
- SC — Street Light, Type SC; see Lighting Fixture Schedule
- SD — Street Light, Type SD; see Lighting Fixture Schedule
- SE — Street Light, Type SE; see Lighting Fixture Schedule

Landscaping

- AF — Street Tree, Type AF; Acer x Freemani 'Red Sunset' Maple
- FP — Street Tree, Type FP; Fraxinus Pennsylvanica 'Patmore' Green Ash
- PA — Street Tree, Type PA; Platanus x Acerifolia London Plane
- UH — Street Tree, Type UH; Ulmus 'Homestead' Elm
- UL — Street Tree, Type UL; Ulmus 'Liberty' Elm
- ZS — Street Tree, Type ZS; Zelkova Serrata 'Green Vase' Japanese Zelkova

Key Map

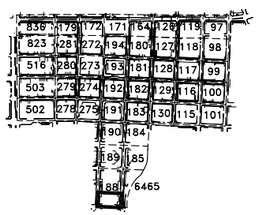

0' 10' 20' 40' 60' N

St. Louis CBD Downtown Streetscape :: Enhanced Schematic Design

Downtown Now! :: Downtown St. Louis Partnership :: St. Louis Development Corporation :: theHOK**Planning**Group :: HOK Lighting Group :: Kiku Obata & Company :: David Mason & Associates :: EDM, Inc.

September 2004

Site Plan :: City Block 188b

6.47

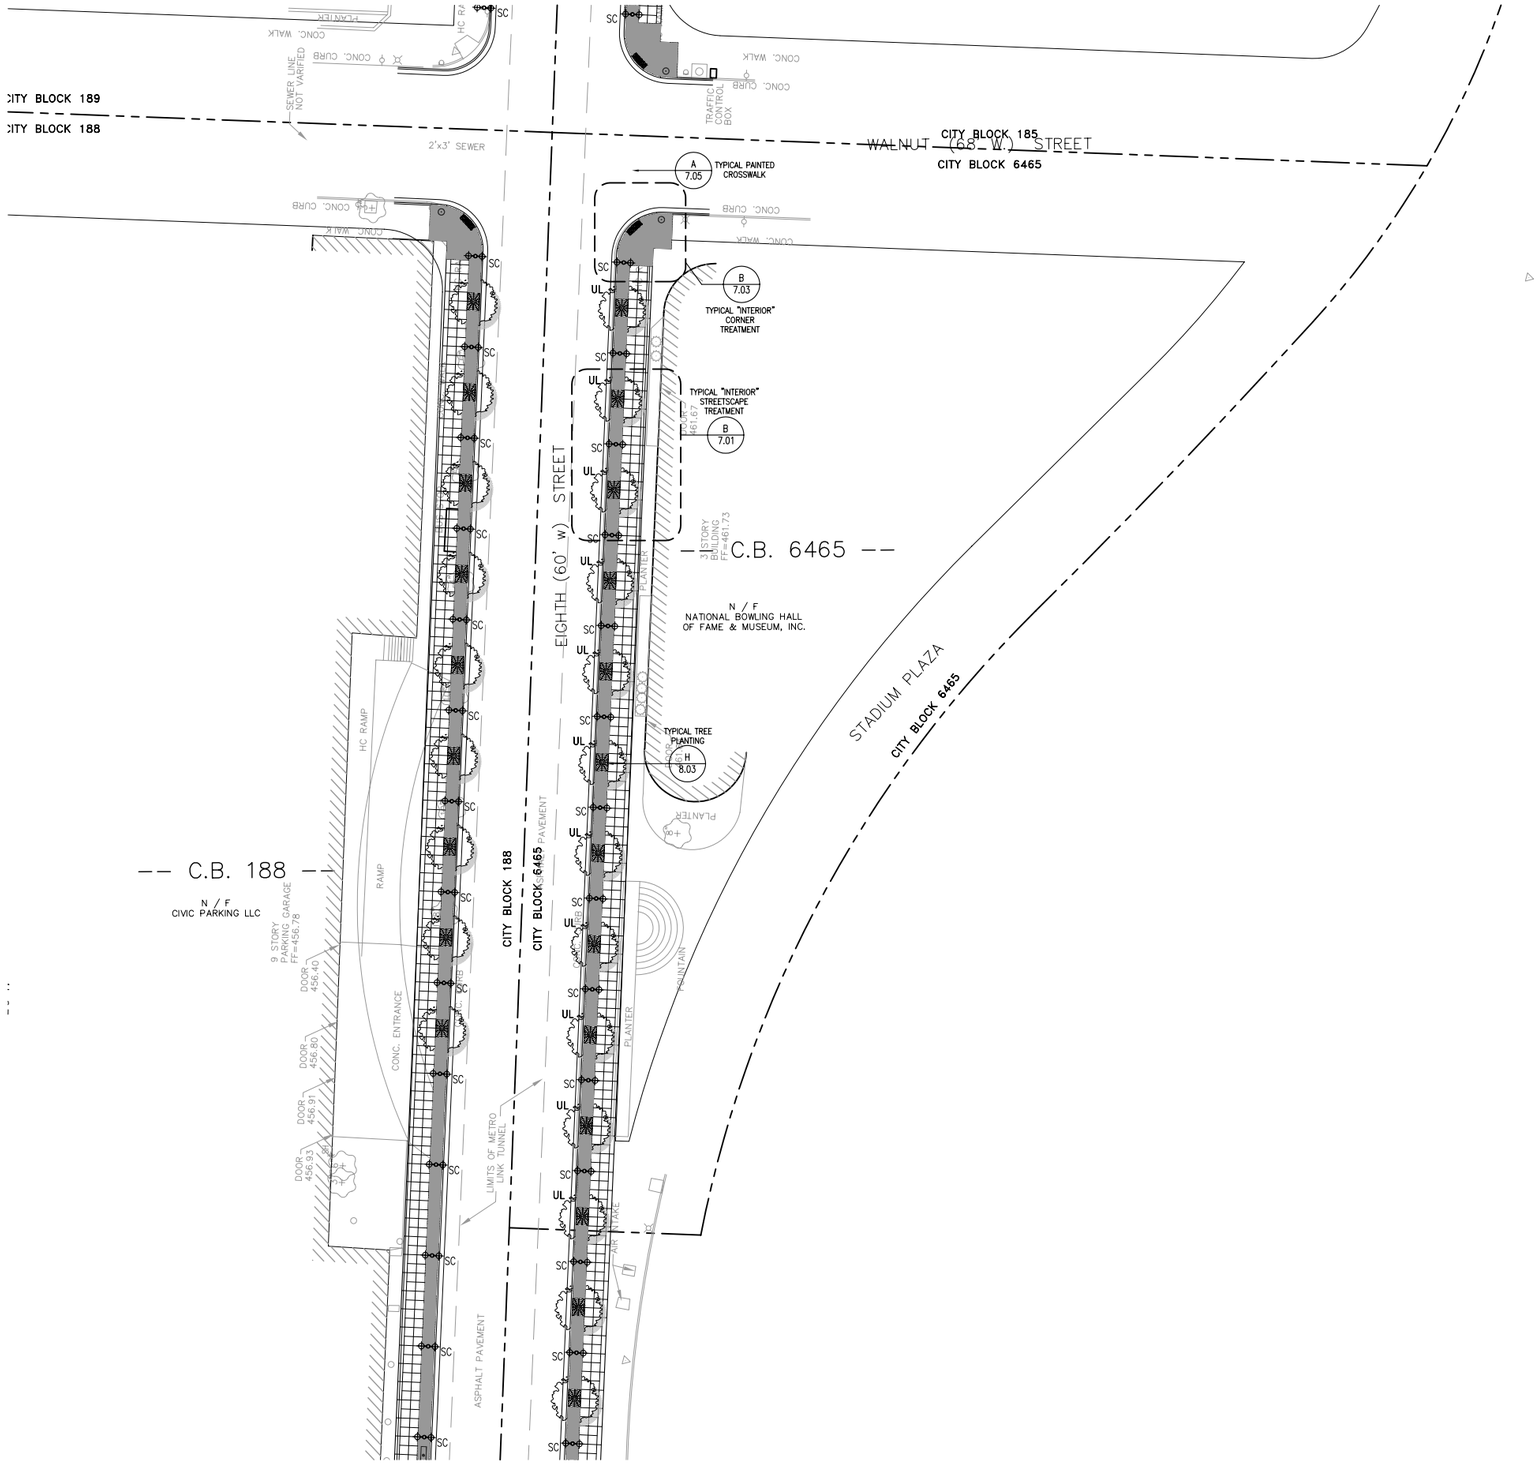

Legend

Street Furnishings

- Bus Shelter
- Metal Tree Grate (4'x6')
- Metal Bench (6' length)
- Newspaper Vending Machine
- Metal Trash Receptacle
- Metal Bollard
- Metal Bollard-Style Bike Rack
- Cast Stone Planter (42" dia.)
- Metal Planter (42"x42"x18")
- Metal Planter (42"x21"x18")
- Metal Planter (18"x18"x18")

Lighting

- SA — Street Light, Type SA; see Lighting Fixture Schedule
- SB — Street Light, Type SB; see Lighting Fixture Schedule
- SC — Street Light, Type SC; see Lighting Fixture Schedule
- SD — Street Light, Type SD; see Lighting Fixture Schedule
- SE — Street Light, Type SE; see Lighting Fixture Schedule

Landscaping

- AF — Street Tree, Type AF: Acer x Freemani 'Red Sunset' Maple
- FP — Street Tree, Type FP: Fraxinus Pennsylvanica 'Patmore' Green Ash
- PA — Street Tree, Type PA: Platanus x Acerifolia London Plane
- UH — Street Tree, Type UH: Ulmus 'Homestead' Elm
- UL — Street Tree, Type UL: Ulmus 'Liberty' Elm
- ZS — Street Tree, Type ZS: Zelkova Serrata 'Green Vase' Japanese Zelkova

Key Map

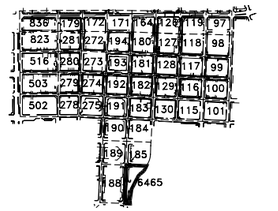

St. Louis CBD Downtown Streetscape :: Enhanced Schematic Design

Downtown Now! :: Downtown St. Louis Partnership :: St. Louis Development Corporation :: theHOK**Planning**Group :: HOK Lighting Group :: Kiku Obata & Company :: David Mason & Associates :: EDM, Inc.

September 2004

Site Plan :: City Block 6465

6.48

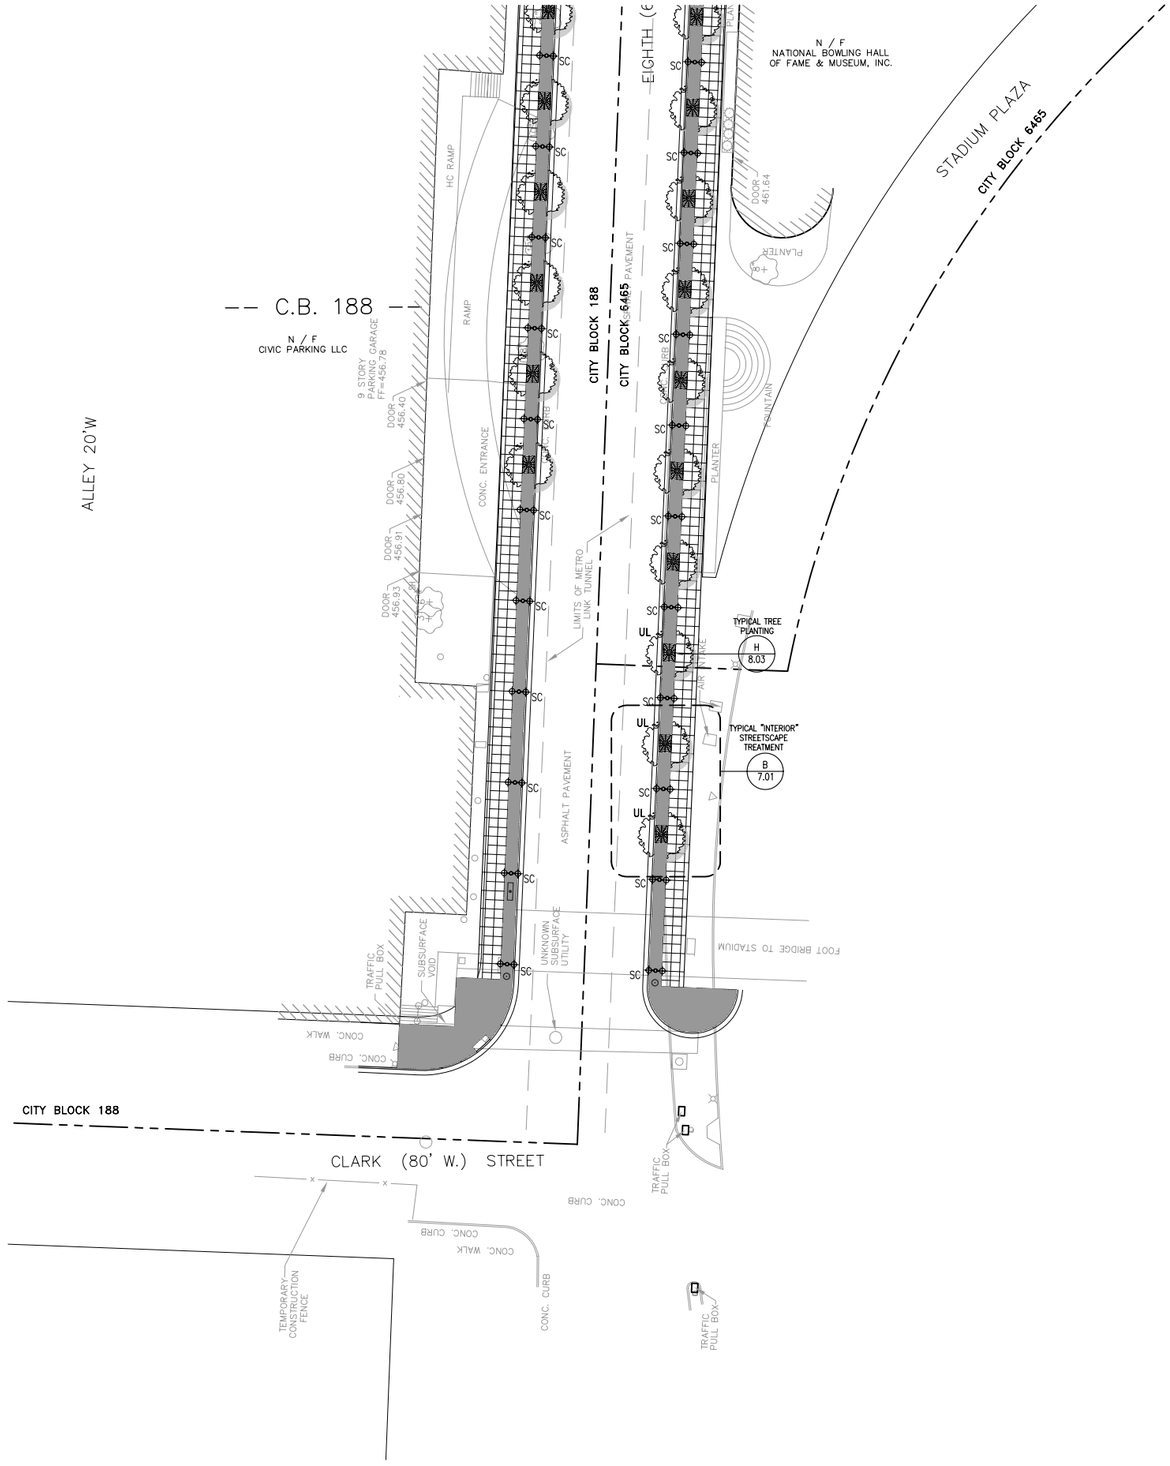

Legend

Street Furnishings

- Bus Shelter
- Metal Tree Grate (4'x6')
- Metal Bench (6' length)
- Newspaper Vending Machine
- Metal Trash Receptacle
- Metal Bollard
- Metal Bollard-Style Bike Rack
- Cast Stone Planter (42" dia.)
- Metal Planter (42"x42"x18")
- Metal Planter (42"x21"x18")
- Metal Planter (18"x18"x18")

Lighting

- SA — Street Light, Type SA; see Lighting Fixture Schedule
- SB — Street Light, Type SB; see Lighting Fixture Schedule
- SC — Street Light, Type SC; see Lighting Fixture Schedule
- SD — Street Light, Type SD; see Lighting Fixture Schedule
- SE — Street Light, Type SE; see Lighting Fixture Schedule

Landscaping

- AF — Street Tree, Type AF; Acer x Freemani 'Red Sunset' Maple
- FP — Street Tree, Type FP; Fraxinus Pennsylvanica 'Patmore' Green Ash
- PA — Street Tree, Type PA; Platanus x Acerifolia London Plane
- UH — Street Tree, Type UH; Ulmus 'Homestead' Elm
- UL — Street Tree, Type UL; Ulmus 'Liberty' Elm
- ZS — Street Tree, Type ZS; Zelkova Serrata 'Green Vase' Japanese Zelkova

Key Map

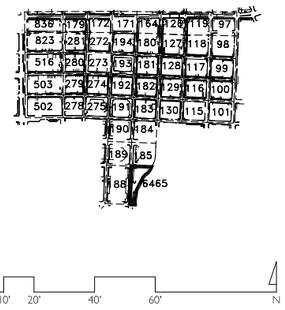

St. Louis CBD Downtown Streetscape :: Enhanced Schematic Design

Downtown Now! :: Downtown St. Louis Partnership :: St. Louis Development Corporation :: theHOK**Planning**Group :: HOK Lighting Group :: Kiku Obata & Company :: David Mason & Associates :: EDM, Inc.

September 2004

Site Plan :: City Block 6465

6.49