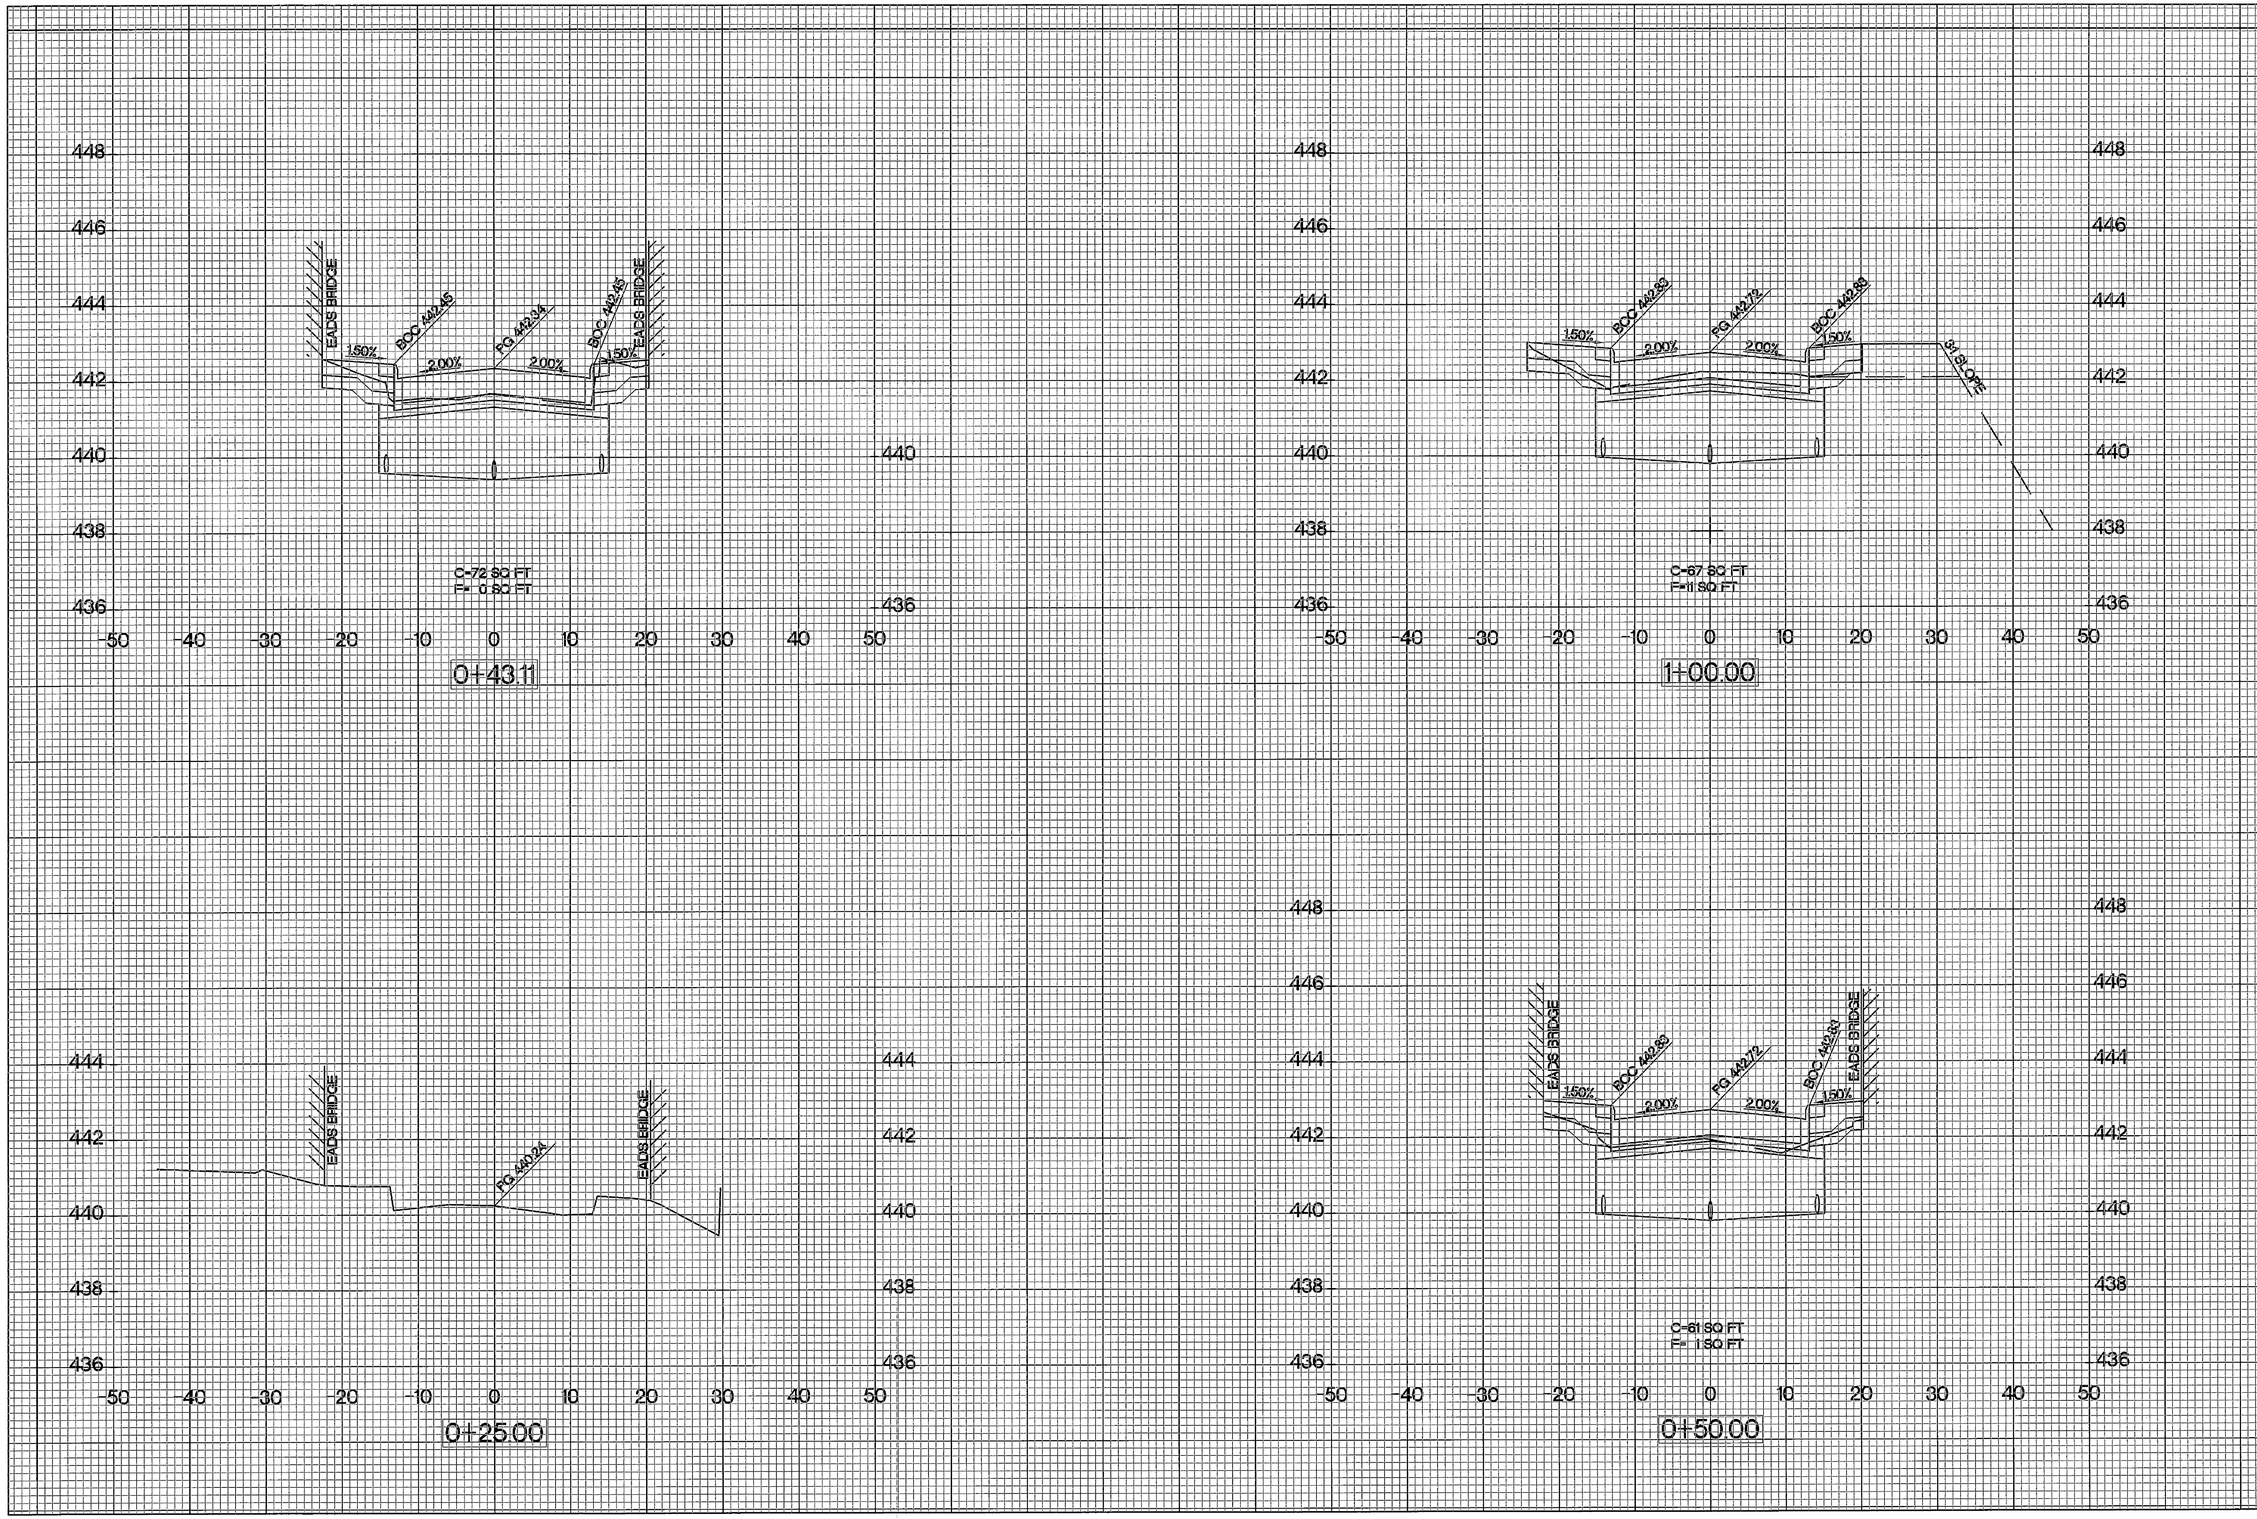

AFRAM CORPORATION

ENGINEERING CONSTRUCTION MANAGEMENT
1401 OLIVE STREET
ST. LOUIS, MISSOURI 63103
PH (314) 436-6200 FAX (314) 436-7653
REGISTRATION NO. 001195

Consultants:

Surveyor
Suburban Land Survey
2007 Bellevue Avenue
St. Louis, MO 63143
Phone: (314) 645-7055
Fax: (314) 645-1225

Geotechnical
PETROCON
1601 Olive Street, Suite 1A
St. Louis, MO 63101
Phone: (314) 584-6570
Fax: (618) 875-5391

Landscape Architect
ARCTURIS
720 Olive Street, Suite 200
St. Louis, MO 63101
Phone: (314) 206-7139
Fax: (618) 802-9039

Keeping St. Louis In Business
SLDC
ST. LOUIS DEVELOPMENT CORPORATION

LACLEDE'S LANDING STREETSCAPE IMPROVEMENTS

St. Louis MO, 63102
St. Louis County, MO

No.	DESCRIPTION	Date

This drawing and the details on it are the sole property of the Engineer and may not be used for any purpose other than the intended project, nor reproduced in whole or in part, or for any other purpose or project without the written consent of the Engineer.
Copyright © 2012 by AFRAM Corporation

SEAL:
STATE OF MISSOURI
NUMBER E-23364
PROFESSIONAL ENGINEER
C. Todd Brady
MO# E-23364

The Professional Engineer Seal affixed to this sheet applies only to the material and items shown on this sheet. It does not extend to any other documents not sealed by and shall not be considered prepared by the Engineer. The Engineer assumes no responsibility for the reproducibility of such copy, drawings or documents for satisfactory and reproducible reproduction.

Federal Project Number:
STP-5401(664)

AFRAM Project Number:
11-116

DATE:
JUNE 29, 2012

SCALE:
H=10' V=2'

Drawing Title:
1ST STREET
CROSS
SECTIONS

Drawing No.
C40

Sheet 40 of 60

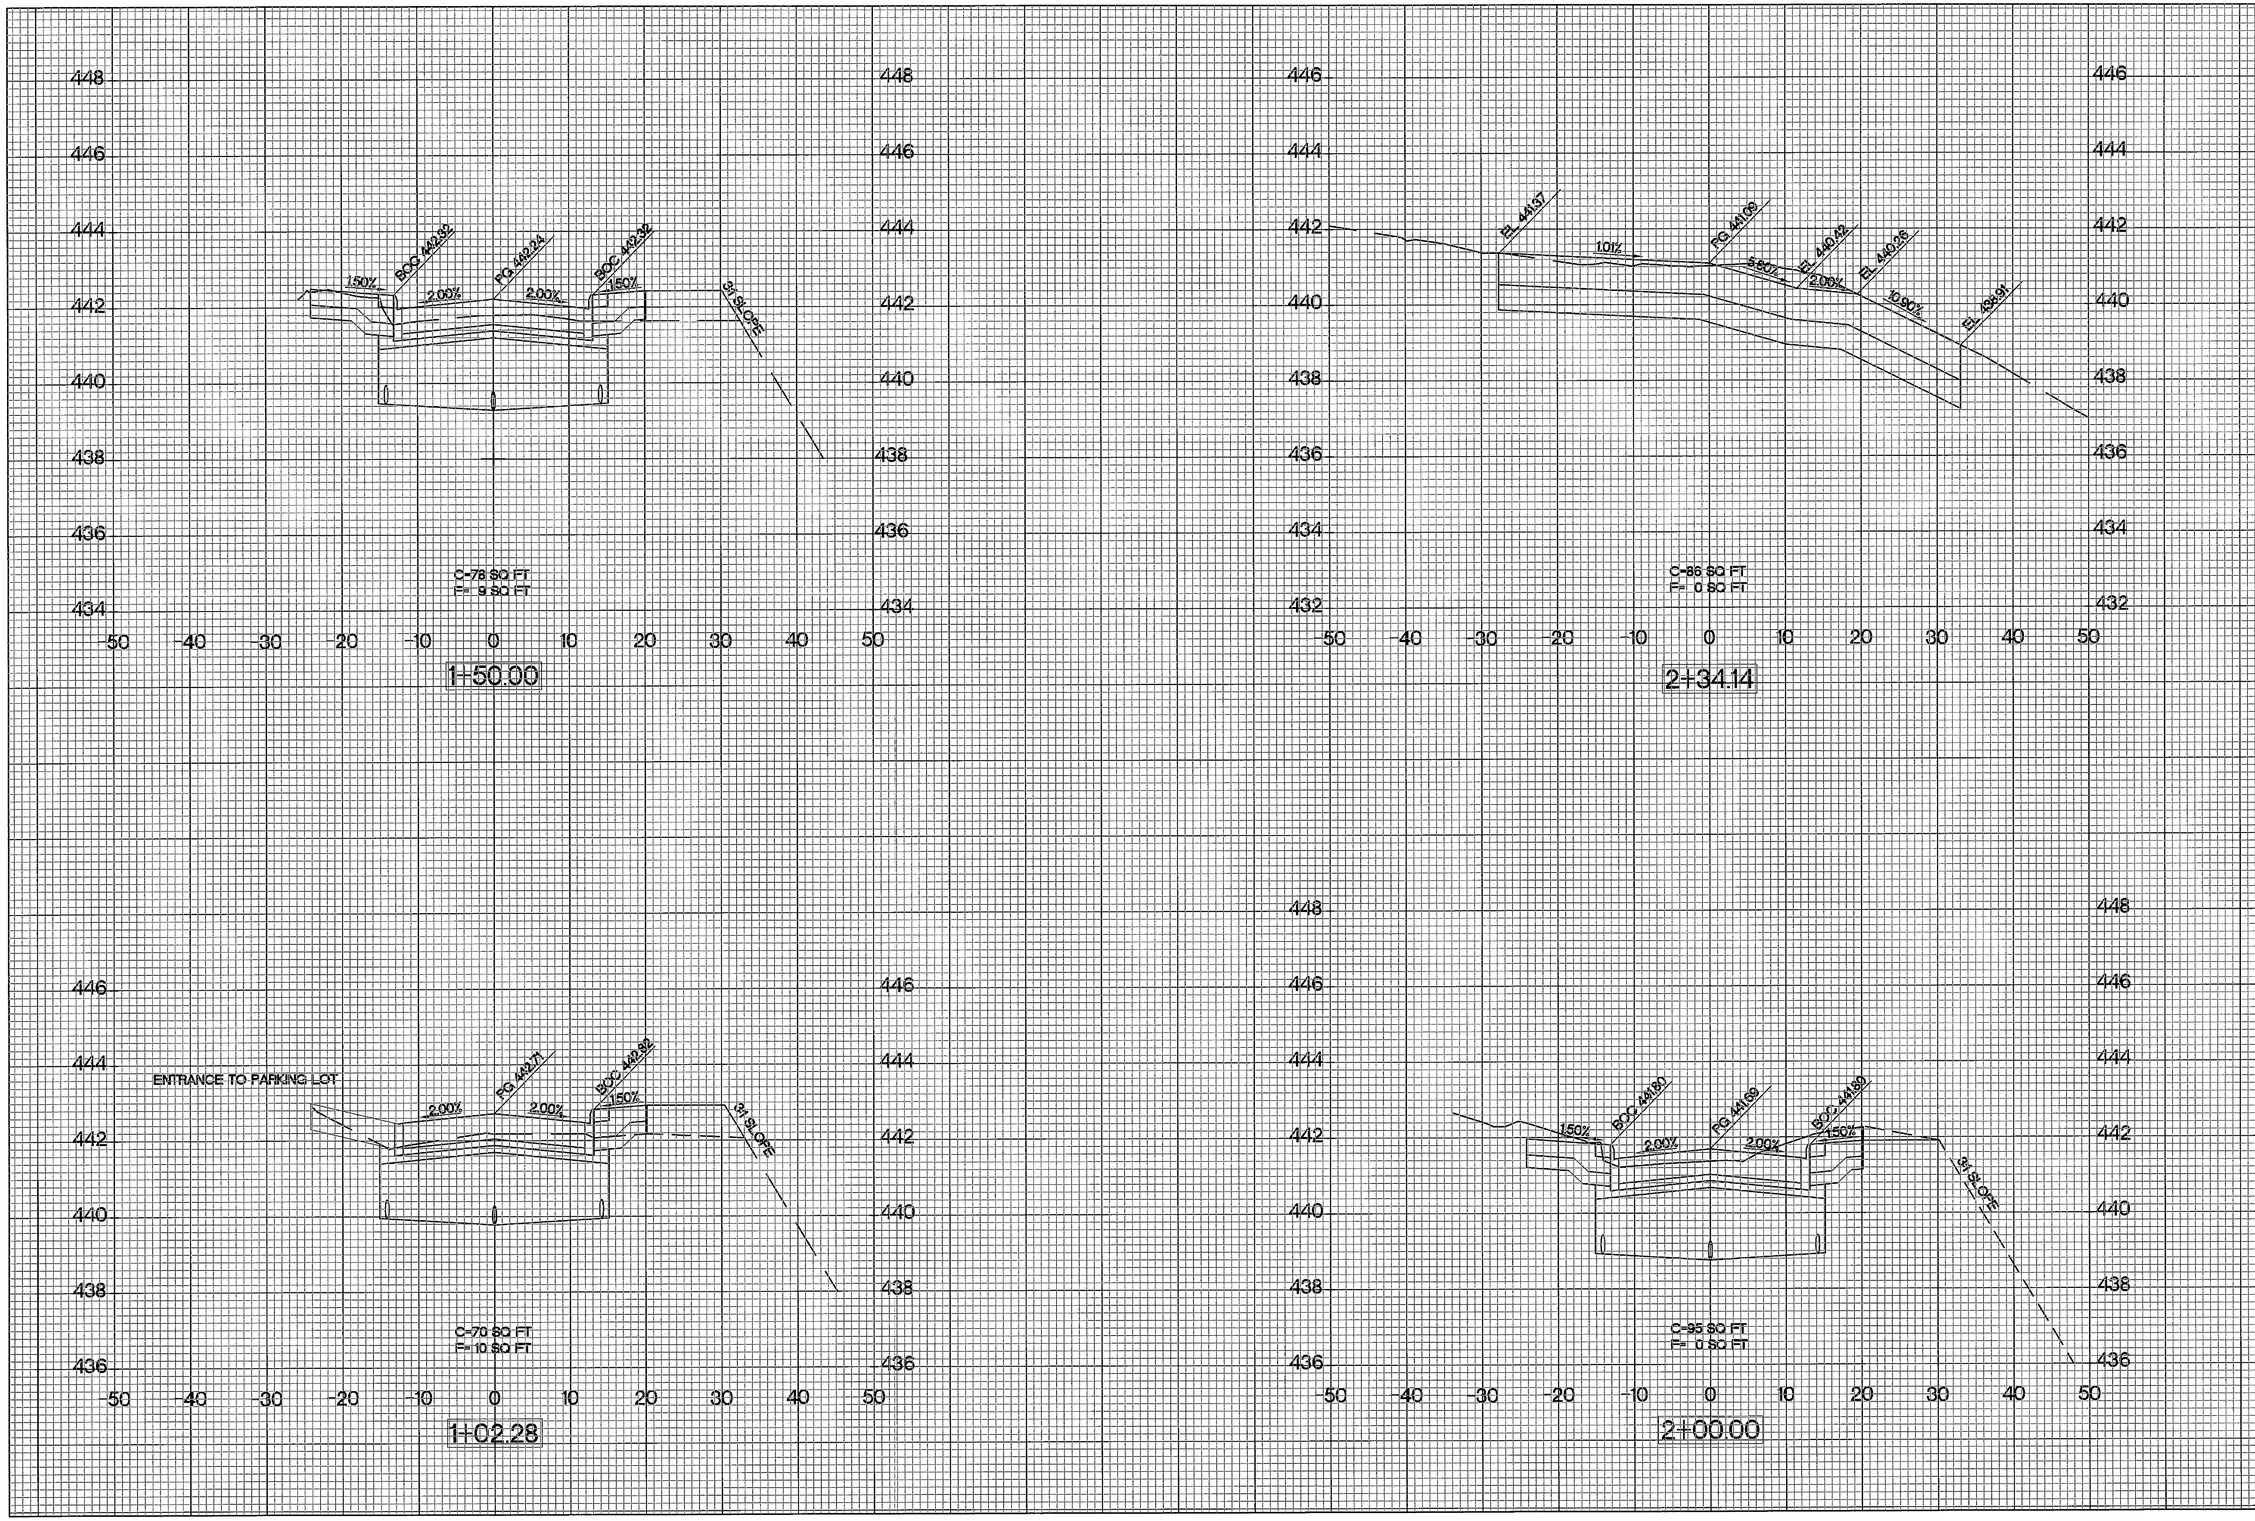

AFRAM CORPORATION

ENGINEERING CONSTRUCTION MANAGEMENT
1401 OLIVE STREET
ST. LOUIS, MISSOURI 63103
PH (314) 645-6249 FAX (314) 645-5653
REGISTRATION NO. 001595

Consultants:

Surveyor
Suburban Land Survey
2607 Bellevue Avenue
St. Louis, MO 63143
Phone: (314) 645-7055
Fax: (314) 645-1225

Geotechnical
PETROCON
1601 Olive Street, Suite 1A
St. Louis, MO 63101
Phone: (314) 584-6570
Fax: (618) 875-5391

Landscape Architect
ARCTURIS
720 Olive Street, Suite 200
St. Louis, MO 63101
Phone: (314) 206-7139
Fax: (618) 802-9039

Keeping St. Louis in Business
ST. LOUIS DEVELOPMENT CORPORATION

LACLEDE'S LANDING STREETSCAPE IMPROVEMENTS

St. Louis MO, 63102
St. Louis County, MO

No.	DESCRIPTION	Date

The drawing and the details on it are the sole property of the Engineer and shall not be used for any purpose other than for the specific project without the written consent of the Engineer.
Copyright © 2012 by AFRAM Corporation

SEAL:
STATE OF MISSOURI
TODD
NUMBER
E-23364
REGISTERED PROFESSIONAL ENGINEER
C. Todd Brady
MO# E-23364

The Professional Engineer Seal affixed to the sheet applies only to the revised and/or new work as of the date of issuance indicated by this document not sealing and shall not be revised or altered by the Engineer. Any revisions or alterations made to this document by others will not, without the Engineer's written consent, be recognized as valid.

Federal Project Number:
STP-5401(664)

AFRAM Project Number:
11-116

DATE:
JUNE 29, 2012

SCALE:
H=10' V=2'

Drawing Title:
1ST STREET CROSS SECTIONS

Drawing No.
C41

Sheet 41 of 60

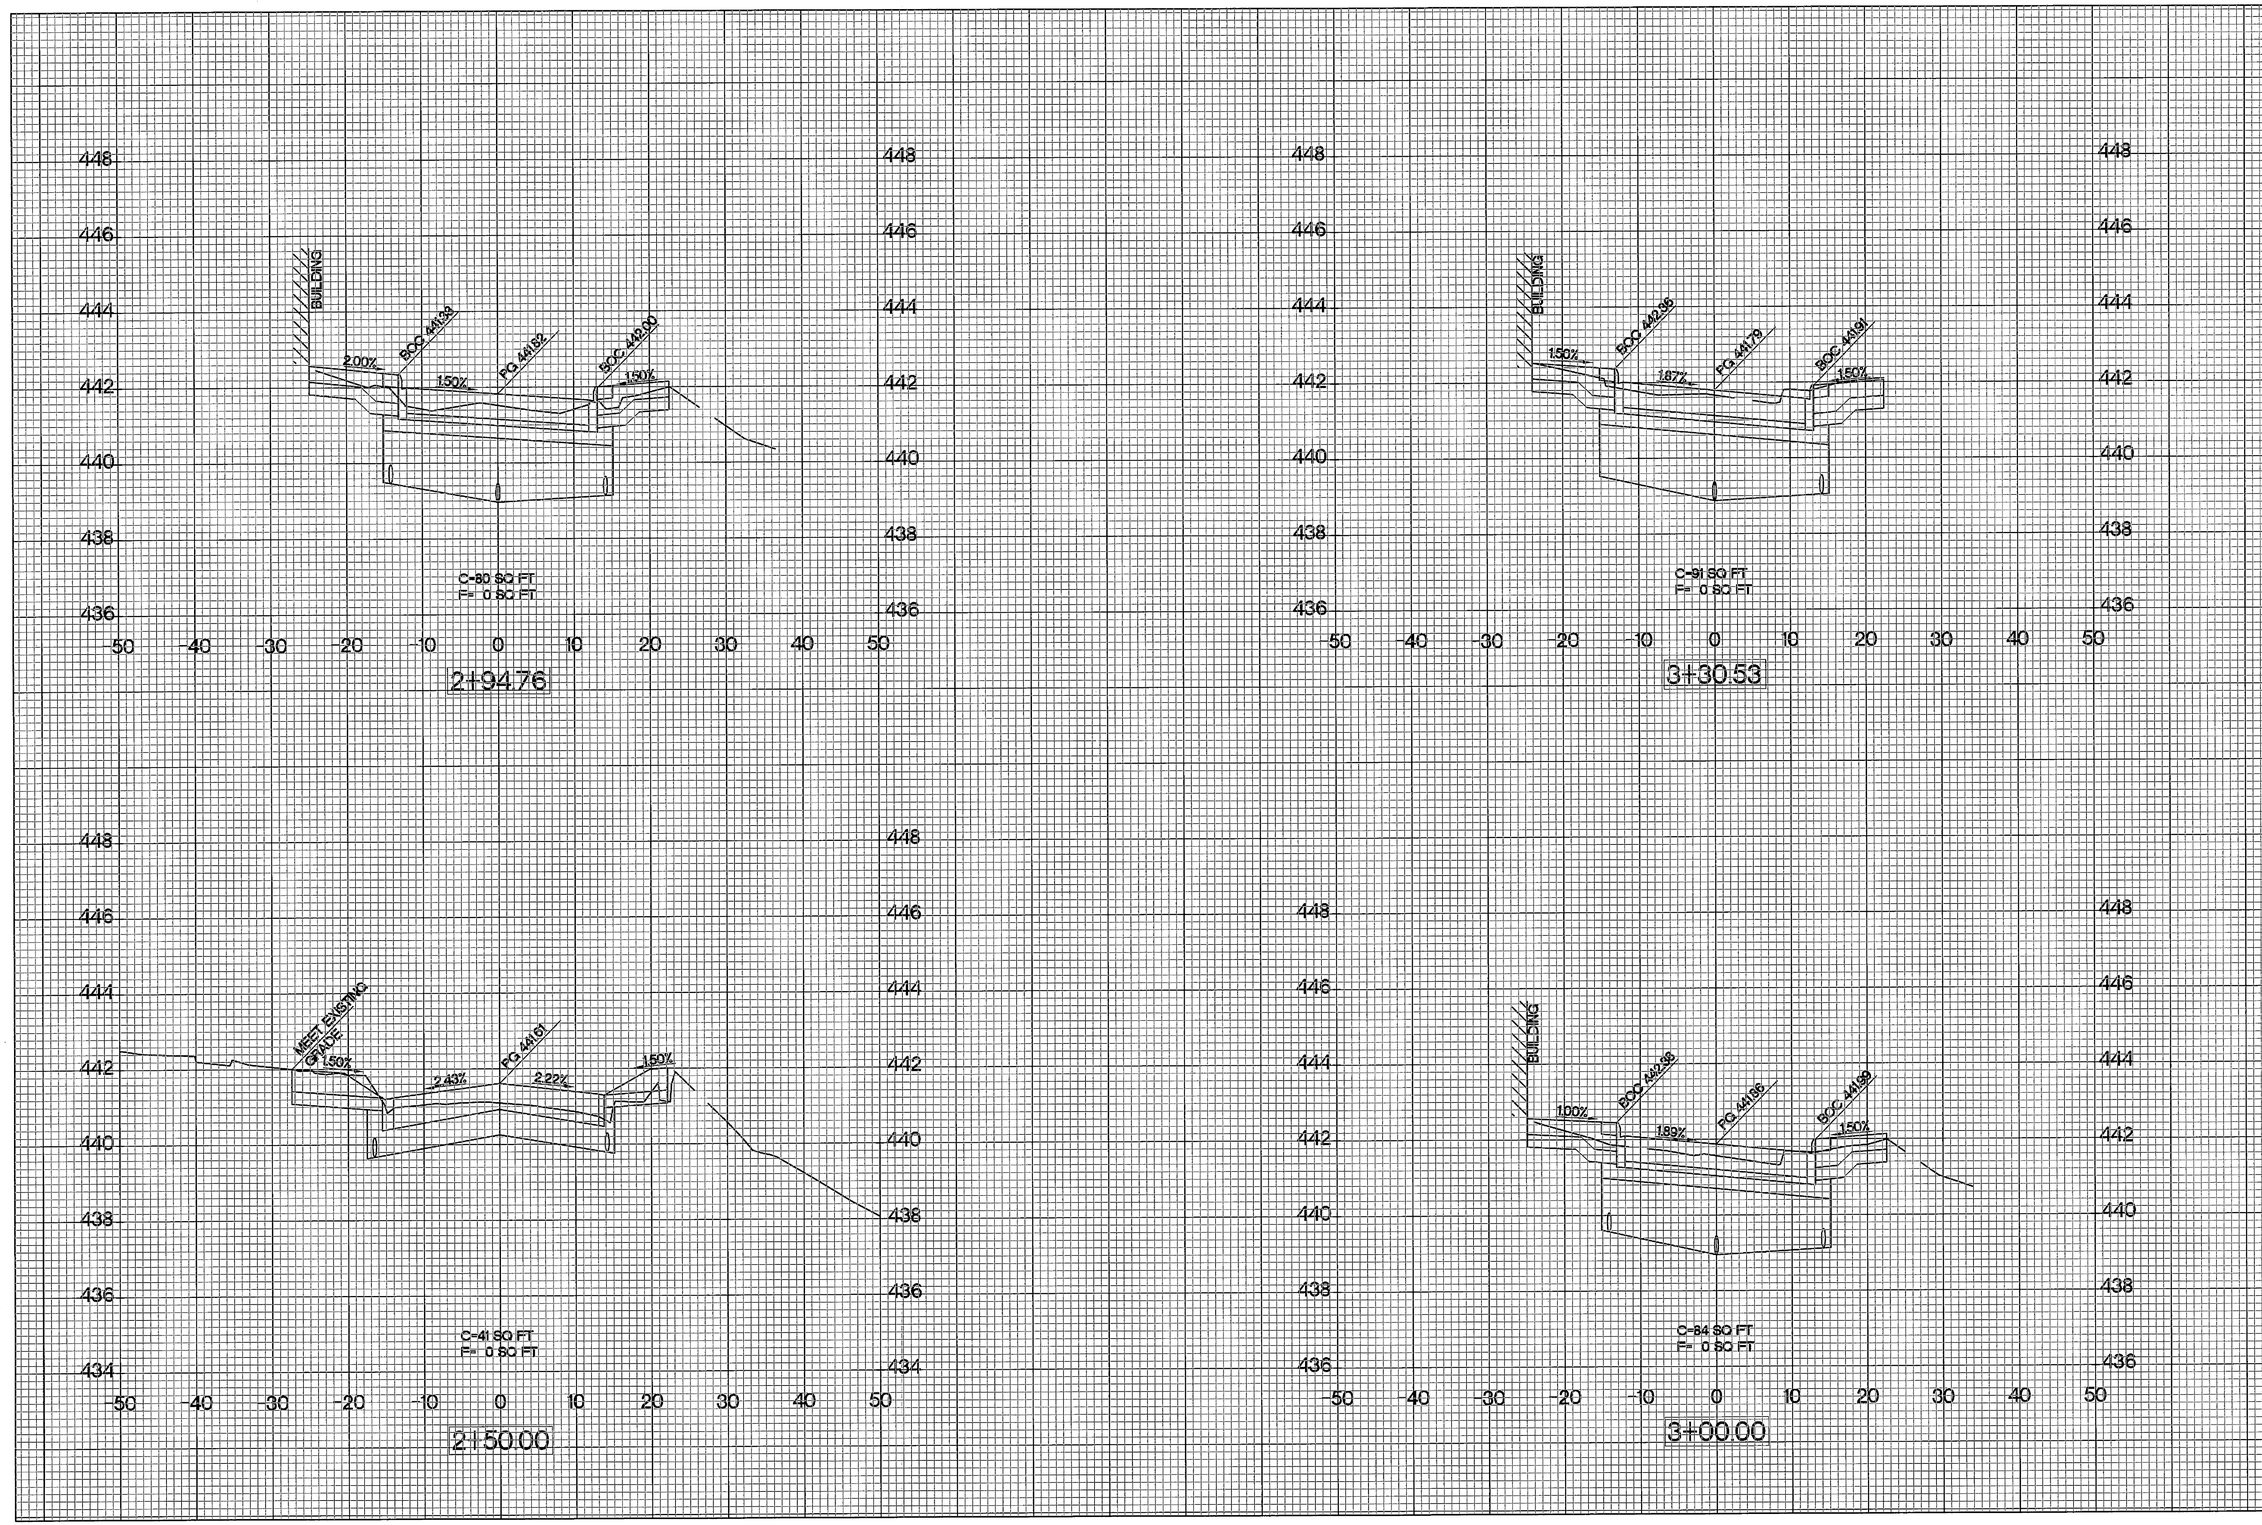

AFRAM CORPORATION

ENGINEERING CONSTRUCTION MANAGEMENT
1601 OLIVE STREET
ST. LOUIS, MISSOURI 63103
PH (314) 645-4399 FAX (314) 645-7653
REGISTRATION NO. 001595

Consultants:

Surveyor
Suburban Land Survey
2007 Bellevue Avenue
St. Louis, MO 63143
Phone: (314) 645-7055
Fax: (314) 645-1225

Geotechnical
PETROCON
1601 Olive Street, Suite 1A
St. Louis, MO 63101
Phone: (314) 584-6570
Fax: (618) 875-5391

Landscape Architect
ARCTURIS
720 Olive Street, Suite 200
St. Louis, MO 63101
Phone: (314) 206-7139
Fax: (618) 802-9039

Keeping St. Louis In Business
SLDC
ST. LOUIS DEVELOPMENT CORPORATION

LACLEDE'S LANDING STREETSCAPE IMPROVEMENTS

St. Louis MO, 63102
St. Louis County, MO

No.	DESCRIPTION	Date

The drawing and the details on it are the sole property of the Engineer and are protected by copyright. They may not be used for any other purpose or project without the written consent of the Engineer.
Copyright © 2012 by AFRAM Corporation

SEAL:
STATE OF MISSOURI
C. TODD BRADY
NUMBER
E-23364
PROFESSIONAL ENGINEER
C. Todd Brady
MO# E-23364

The Professional Engineers Seal affixed to this sheet applies only to the drawing(s) bearing the original signature. Other drawings in the set, if any, shown or not attached, are drawn and are to be completed prepared by the Engineer, but the Engineer expressly disclaims any and all responsibility for such other drawings or documents not bearing his seal.

Federal Project Number:
STP-5401(664)

AFRAM Project Number:
11-116

DATE:
JUNE 29, 2012

SCALE:
H=10' V=2'

Drawing Title:
1ST STREET CROSS SECTIONS

Drawing No.
C42

Sheet 42 of 60

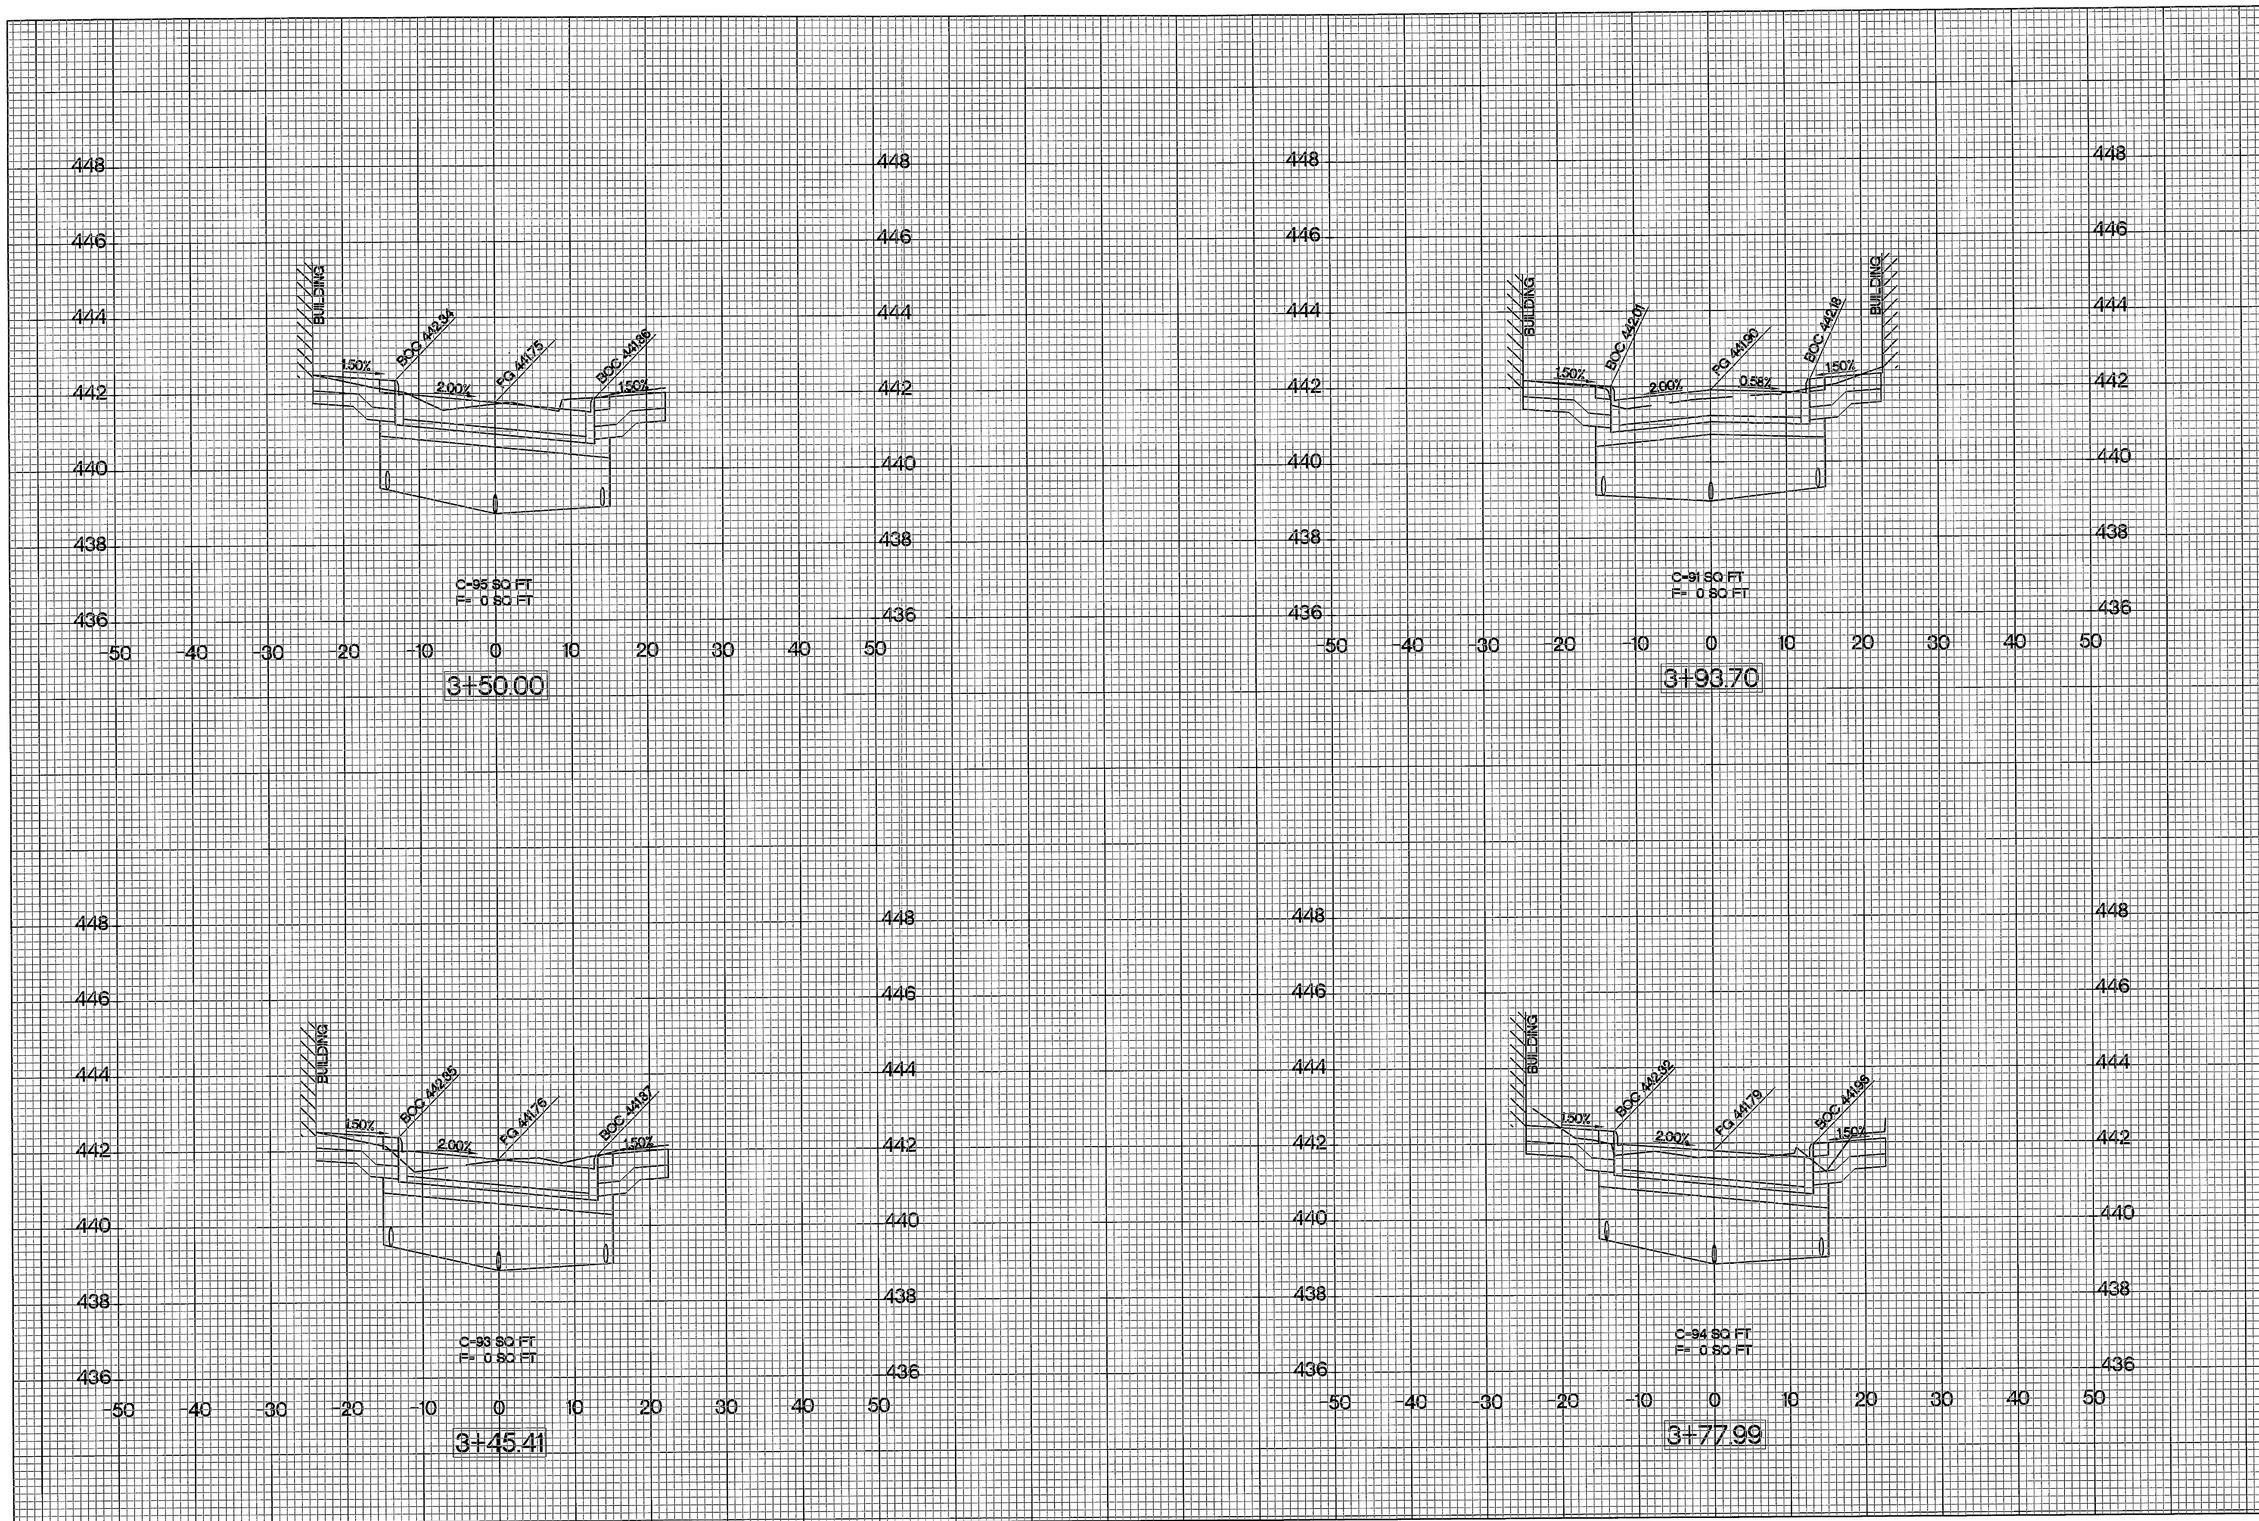

AFRAM CORPORATION
ENGINEERING CONSTRUCTION MANAGEMENT
1601 OLIVE STREET
ST. LOUIS, MISSOURI 63103
PH (314) 645-6299 FAX (314) 645-7653
REGISTRATION NO. 001595

Consultants:

Surveyor
Suburban Land Survey
2007 Bellevue Avenue
St. Louis, MO 63143
Phone: (314) 645-7055
Fax: (314) 645-1225

Geotechnical
PETROCON
1601 Olive Street, Suite 1A
St. Louis, MO 63101
Phone: (314) 584-6570
Fax: (618) 875-5391

Landscape Architect
ARCTURIS
720 Olive Street, Suite 200
St. Louis, MO 63101
Phone: (314) 206-7139
Fax: (618) 802-9039

Keeping St. Louis in Business
SLDC
ST. LOUIS DEVELOPMENT CORPORATION

LACLEDE'S LANDING STREETSCAPE IMPROVEMENTS

St. Louis MO, 63102
St. Louis County, MO

No.	DESCRIPTION	Date

This drawing and the details on it are the sole property of the Engineer and may be used for this specific project only. It shall not be loaned, copied or reproduced in whole or in part, or for any other purpose or project without the written consent of the Engineer.
Copyright © 2012 by AFRAM Corporation

SEAL:

STATE OF MISSOURI
NUMBER
E-23364
REGISTERED PROFESSIONAL ENGINEER
4/29/12
C. Todd Brady
MO# E-23364

The Professional Engineer Seal affiliated to this sheet applies only to the material and items shown on this sheet. All drawings, instruments or other documents not bearing a seal shall not be considered prepared by the Engineer, and the Engineer expressly disclaims any and all responsibility for such plan, drawings or documents not exhibiting this seal.

Federal Project Number:
STP-5401(664)

AFRAM Project Number:
11-116

DATE:
JUNE 29, 2012

SCALE:
H=10' V=2'

Drawing Title:
1ST STREET CROSS SECTIONS

Drawing No.
C43

Sheet 43 of 60

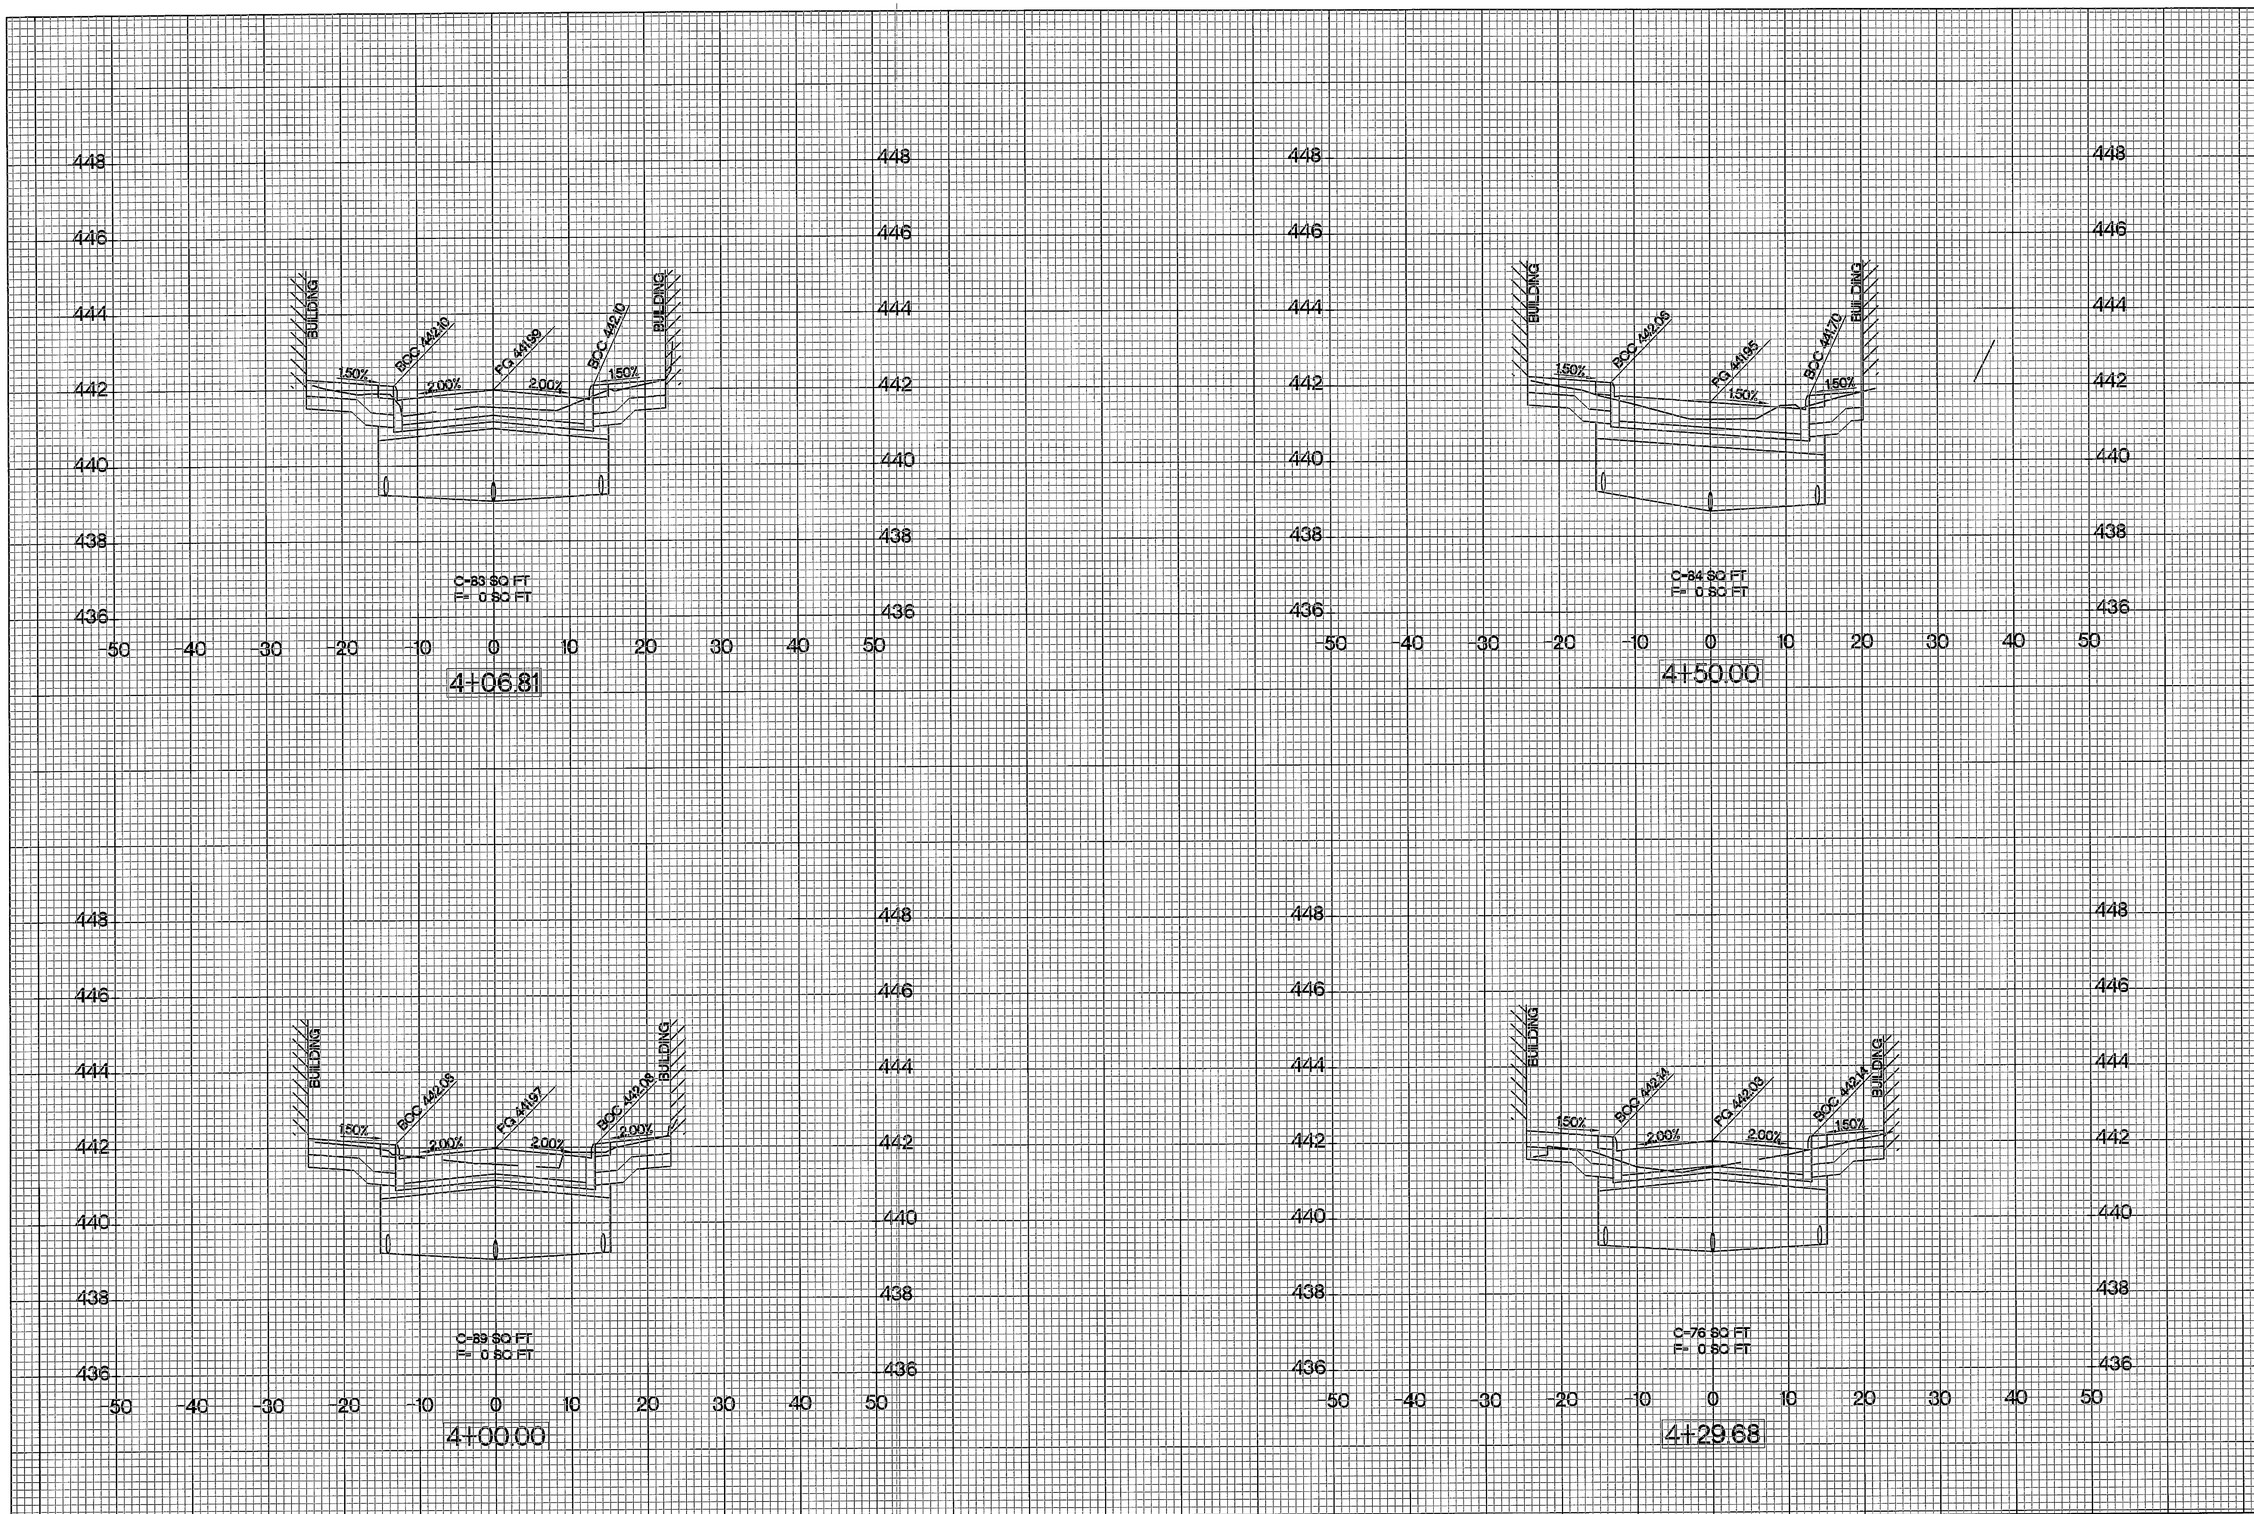

AFRAM
CORPORATION

ENGINEERING CONSTRUCTION MANAGEMENT
1401 OLIVE STREET
ST. LOUIS, MISSOURI 63103
PH (314) 645-6299 FAX (314) 645-7653
REGISTRATION NO. 001595

Consultants:

Surveyor
Suburban Land Survey
2007 Bellevue Avenue
St. Louis, MO 63143
Phone: (314) 645-7055
Fax: (314) 645-1225

Geotechnical
PETROCON
1601 Olive Street, Suite 1A
St. Louis, MO 63101
Phone: (314) 584-6570
Fax: (618) 875-5391

Landscape Architect
ARCTURIS
720 Olive Street, Suite 200
St. Louis, MO 63101
Phone: (314) 206-7139
Fax: (618) 692-9039

Keeping St. Louis in Business
SLDC
ST. LOUIS DEVELOPMENT CORPORATION

LACLEDE'S LANDING STREETSCAPE IMPROVEMENTS

St. Louis MO, 63102
St. Louis County, MO

No.	DESCRIPTION	Date

This drawing and the details on it are the sole property of the Engineer and shall not be reproduced in whole or in part, or be used for other purposes or project except that for which it is intended, without the written consent of the Engineer.
Copyright © 2012 by AFRAM Corporation

SEAL:
STATE OF MISSOURI
C. TODD BRADY
NUMBER
E-23364
PROFESSIONAL ENGINEER
C. Brady 6-29-12
C. Todd Brady
MO# E-23364

The Professional Engineer Seal affixed to this sheet applies only to the specifications, data, reports, or other documents or instruments which are attached to and bearing said seal and to be considered prepared by the Engineer, and the Engineer expressly declares any and all responsibility for such data, reports, or other documents or instruments.

Federal Project Number:
STP-5401(664)

AFRAM Project Number:
11-116

DATE:
JUNE 29, 2012

SCALE:
H=10' V=2'

Drawing Title:
1ST STREET CROSS SECTIONS

Drawing No.
C44

Sheet 44 of 60

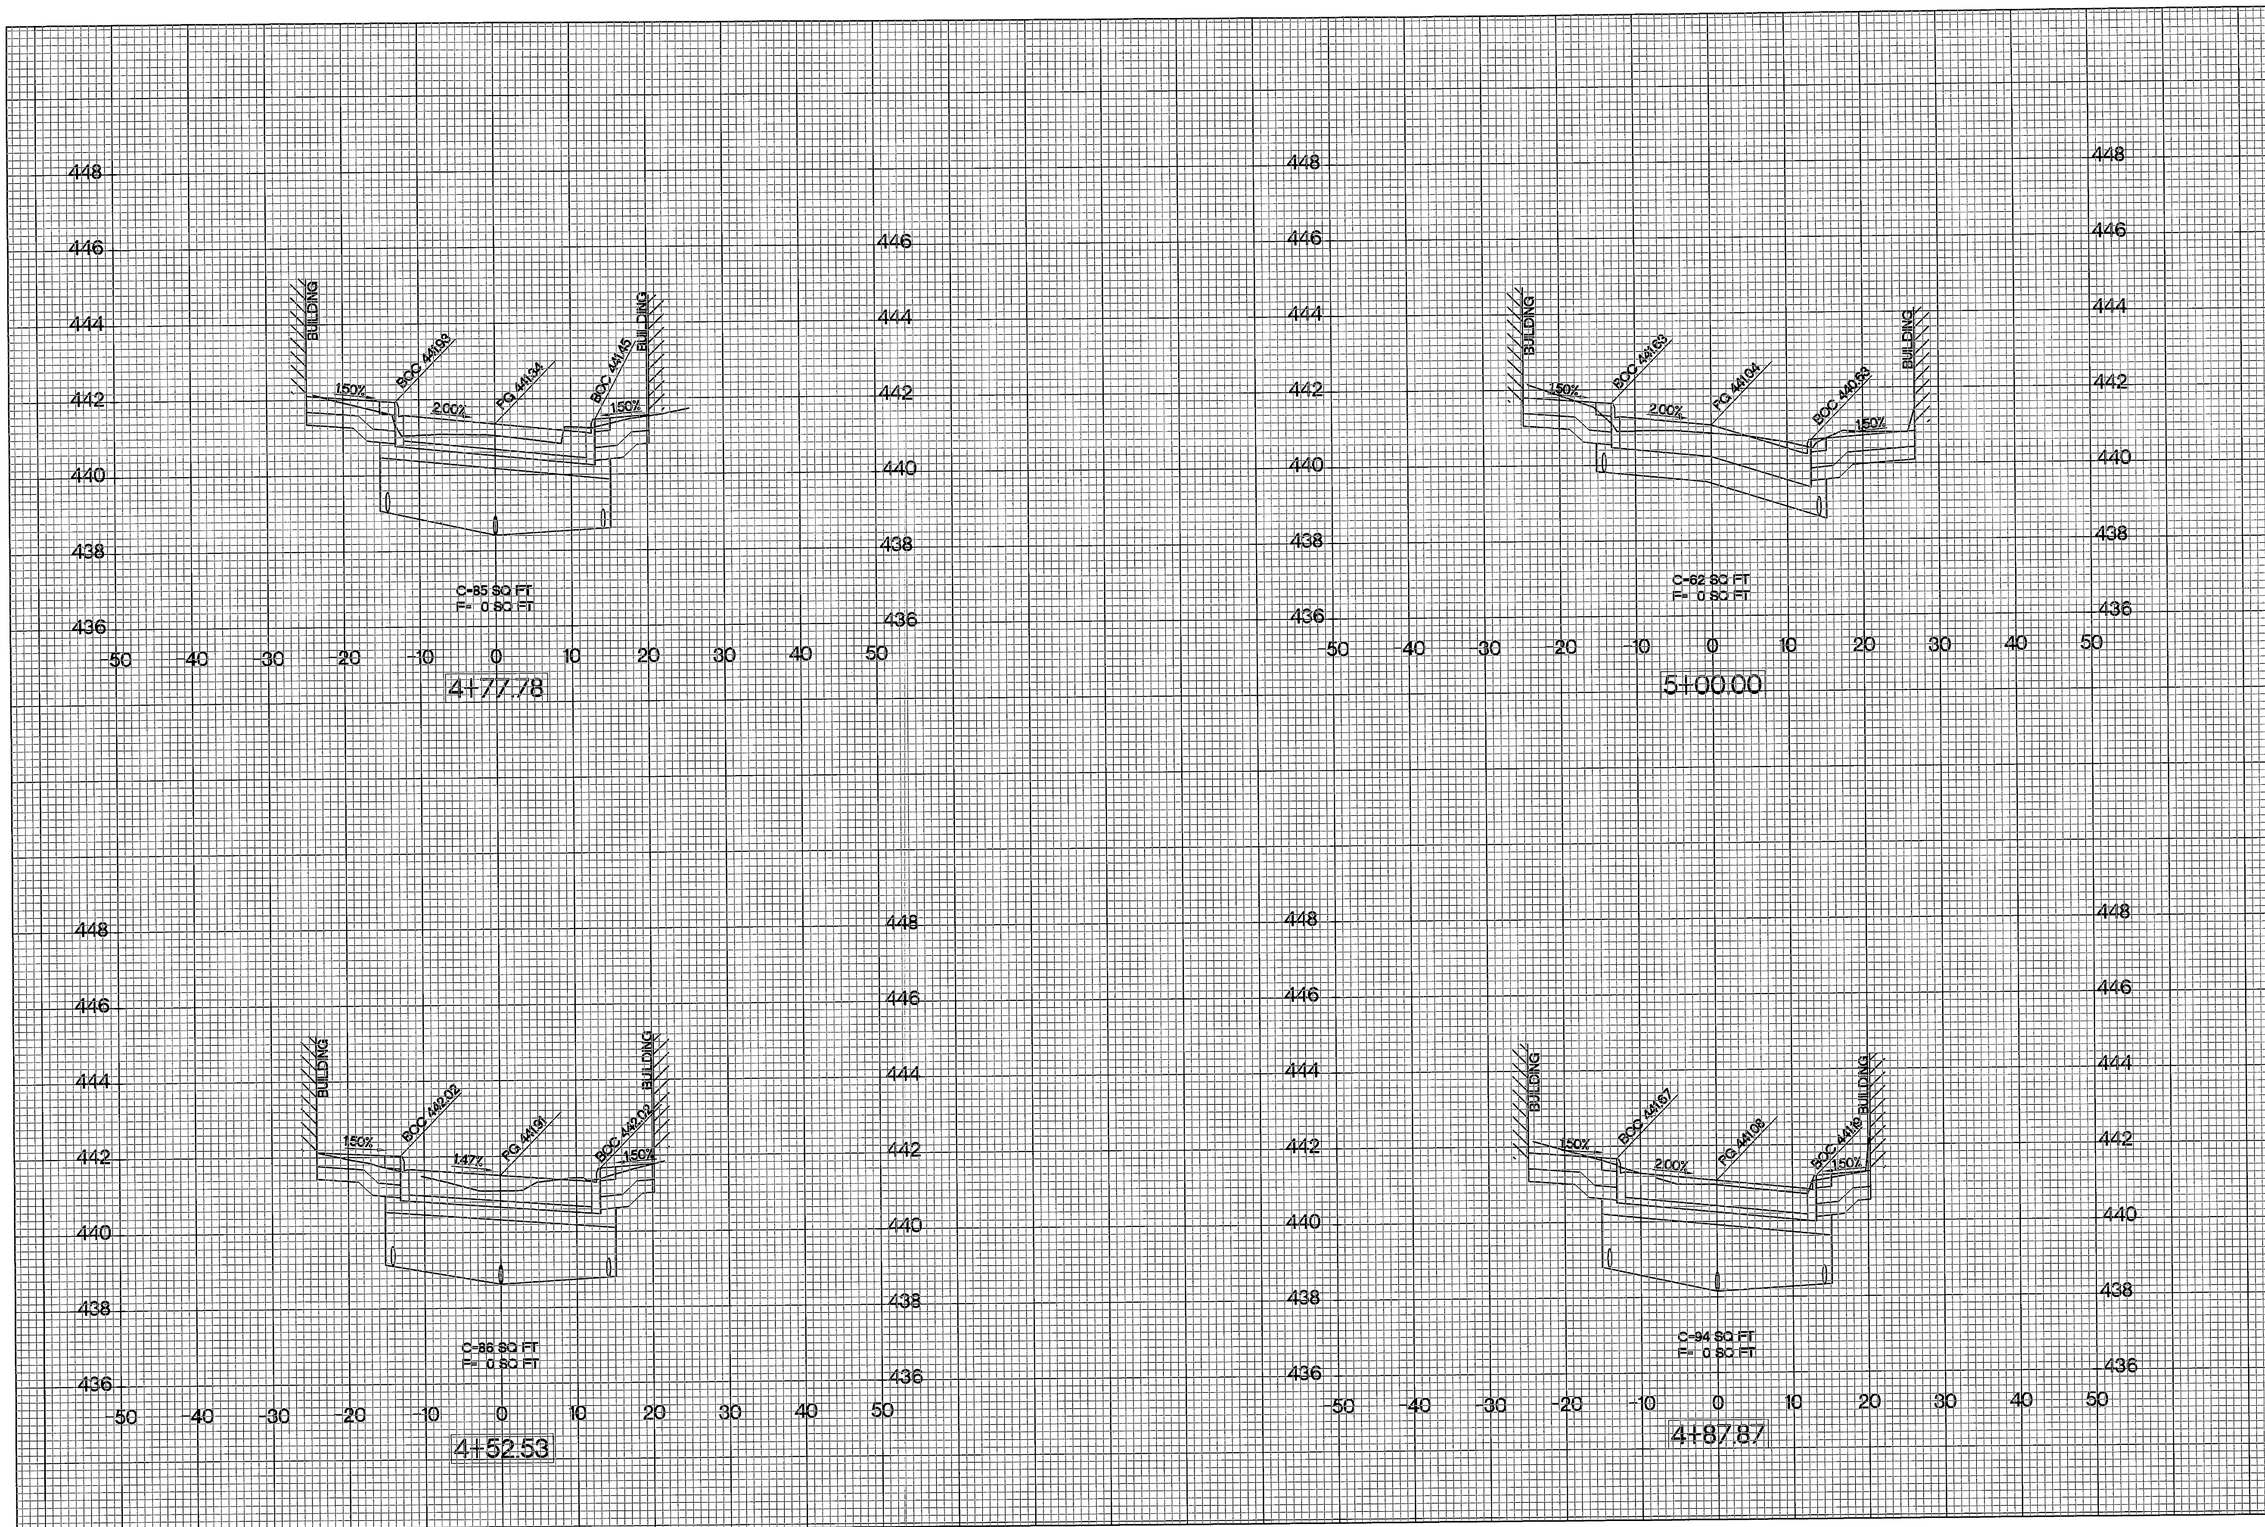

AFRAM CORPORATION
ENGINEERING CONSTRUCTION MANAGEMENT
1601 OLIVE STREET
ST. LOUIS, MISSOURI 63103
PH (314) 645-4299 FAX (314) 645-7653
REGISTRATION NO. 001595

Consultants:

Surveyor
Suburban Land Survey
2007 Bellevue Avenue
St. Louis, MO 63143
Phone: (314) 645-7055
Fax: (314) 645-1225

Geotechnical
PETROCON
1601 Olive Street, Suite 1A
St. Louis, MO 63101
Phone: (314) 584-6570
Fax: (618) 875-5391

Landscape Architect
ARCTURIS
720 Olive Street, Suite 200
St. Louis, MO 63101
Phone: (314) 206-7139
Fax: (618) 802-9039

Keeping St. Louis in Business
SLDC
ST. LOUIS DEVELOPMENT CORPORATION

LACLEDE'S LANDING STREETSCAPE IMPROVEMENTS

St. Louis MO, 63102
St. Louis County, MO

No.	DESCRIPTION	Date

This drawing and the details on it are the sole property of the Engineer and shall not be used for any other work than the project for which it was prepared, in whole or in part, or for any other purpose or project without the written consent of the Engineer.
Copyright © 2012 by AFRAM Corporation

SEAL:
STATE OF MISSOURI
E-23364
PROFESSIONAL ENGINEER
C. Todd Brady
MO# E-23364

The Professional Engineer Seal affixed to this sheet applies only to the specific design information shown on this sheet. Other sheets in this document are not sealed and are not considered prepared by the Engineer. Reproduction of this sheet without the Professional Engineer's seal, or the use of this document for bidding, or for construction purposes, is not authorized and relieves the Engineer of responsibility for the work.

Federal Project Number:
STP-5401(664)

AFRAM Project Number:
11-116

DATE:
JUNE 29, 2012

SCALE:
H=10' V=2'

Drawing Title:
1ST STREET CROSS SECTIONS

Drawing No.
C45

Sheet 45 of 60