DRAFT

SCALE: 1"=100'

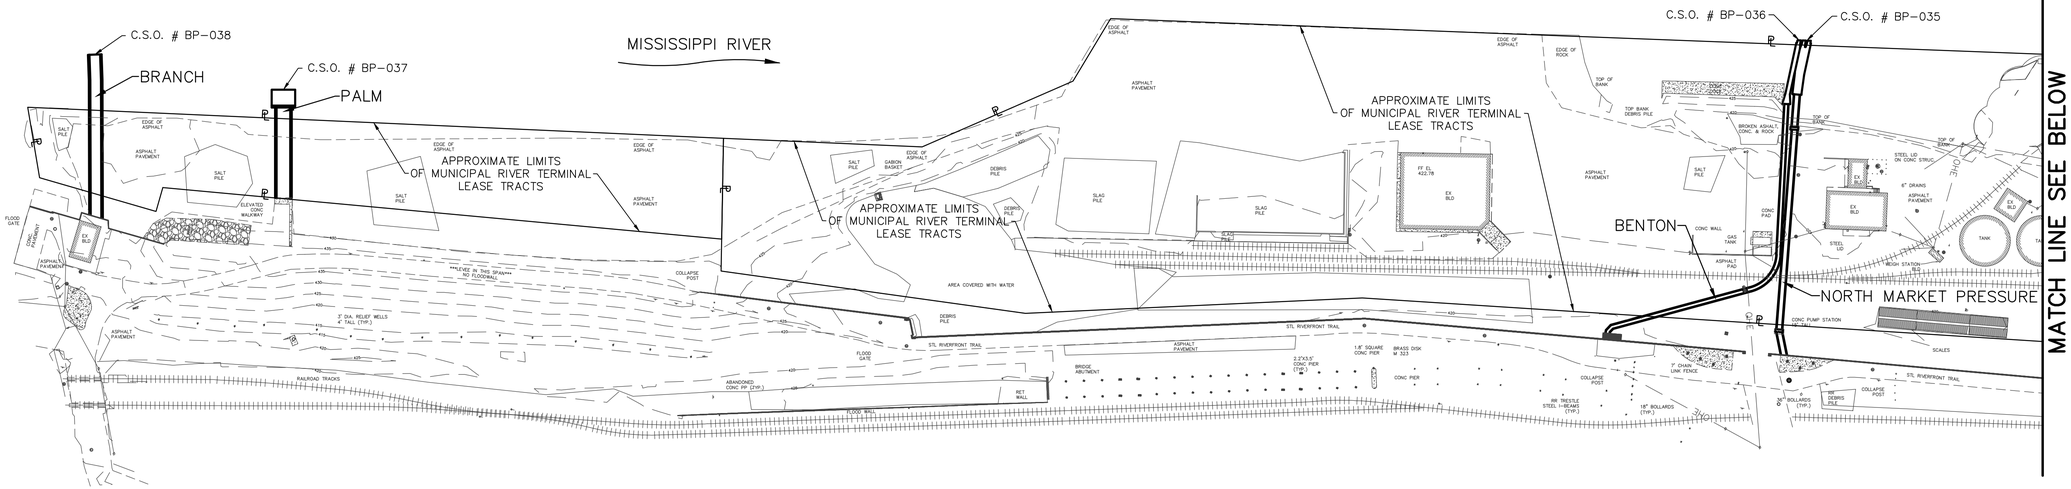

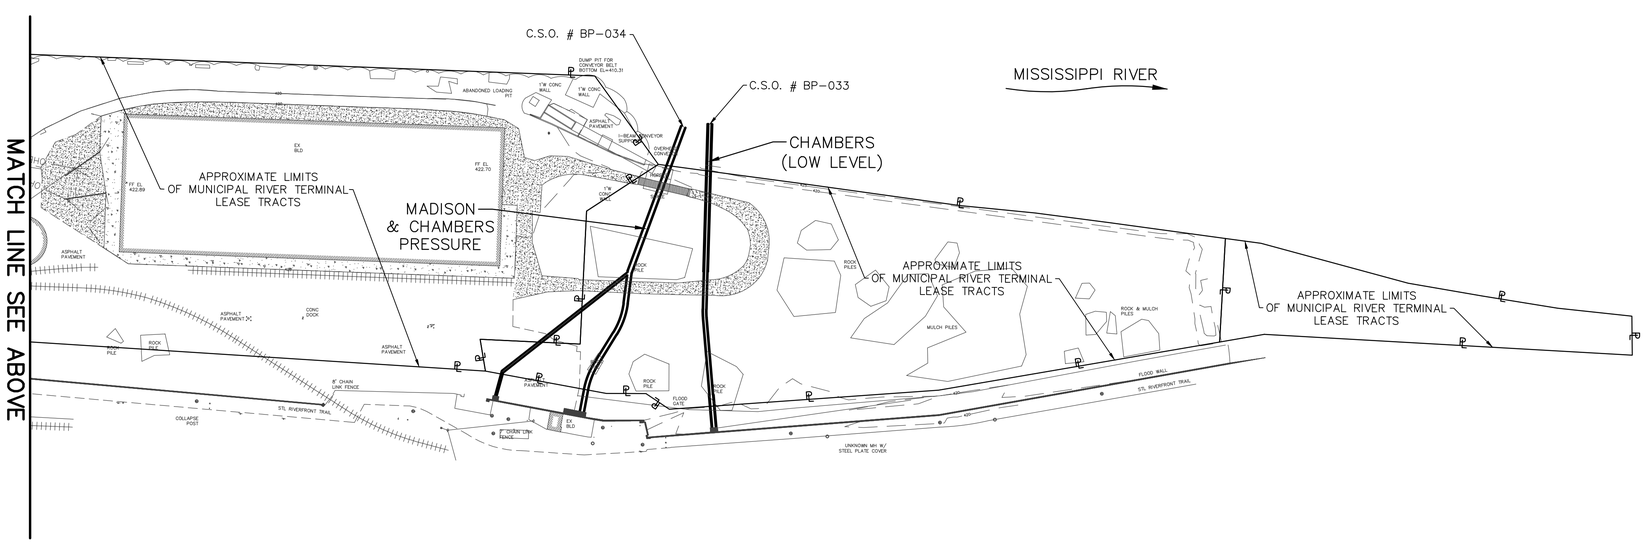

EDSI
ENGINEERING DESIGN SOURCE, INC.
16141 SWINGLEY RIDGE RD., SUITE 300
CHESTERFIELD, MO 63017 (636) 537-5585

MUNICIPAL RIVER TERMINAL MSD SEWERS

DATE: 11/14/2012

FIGURE 1