BASEMENT

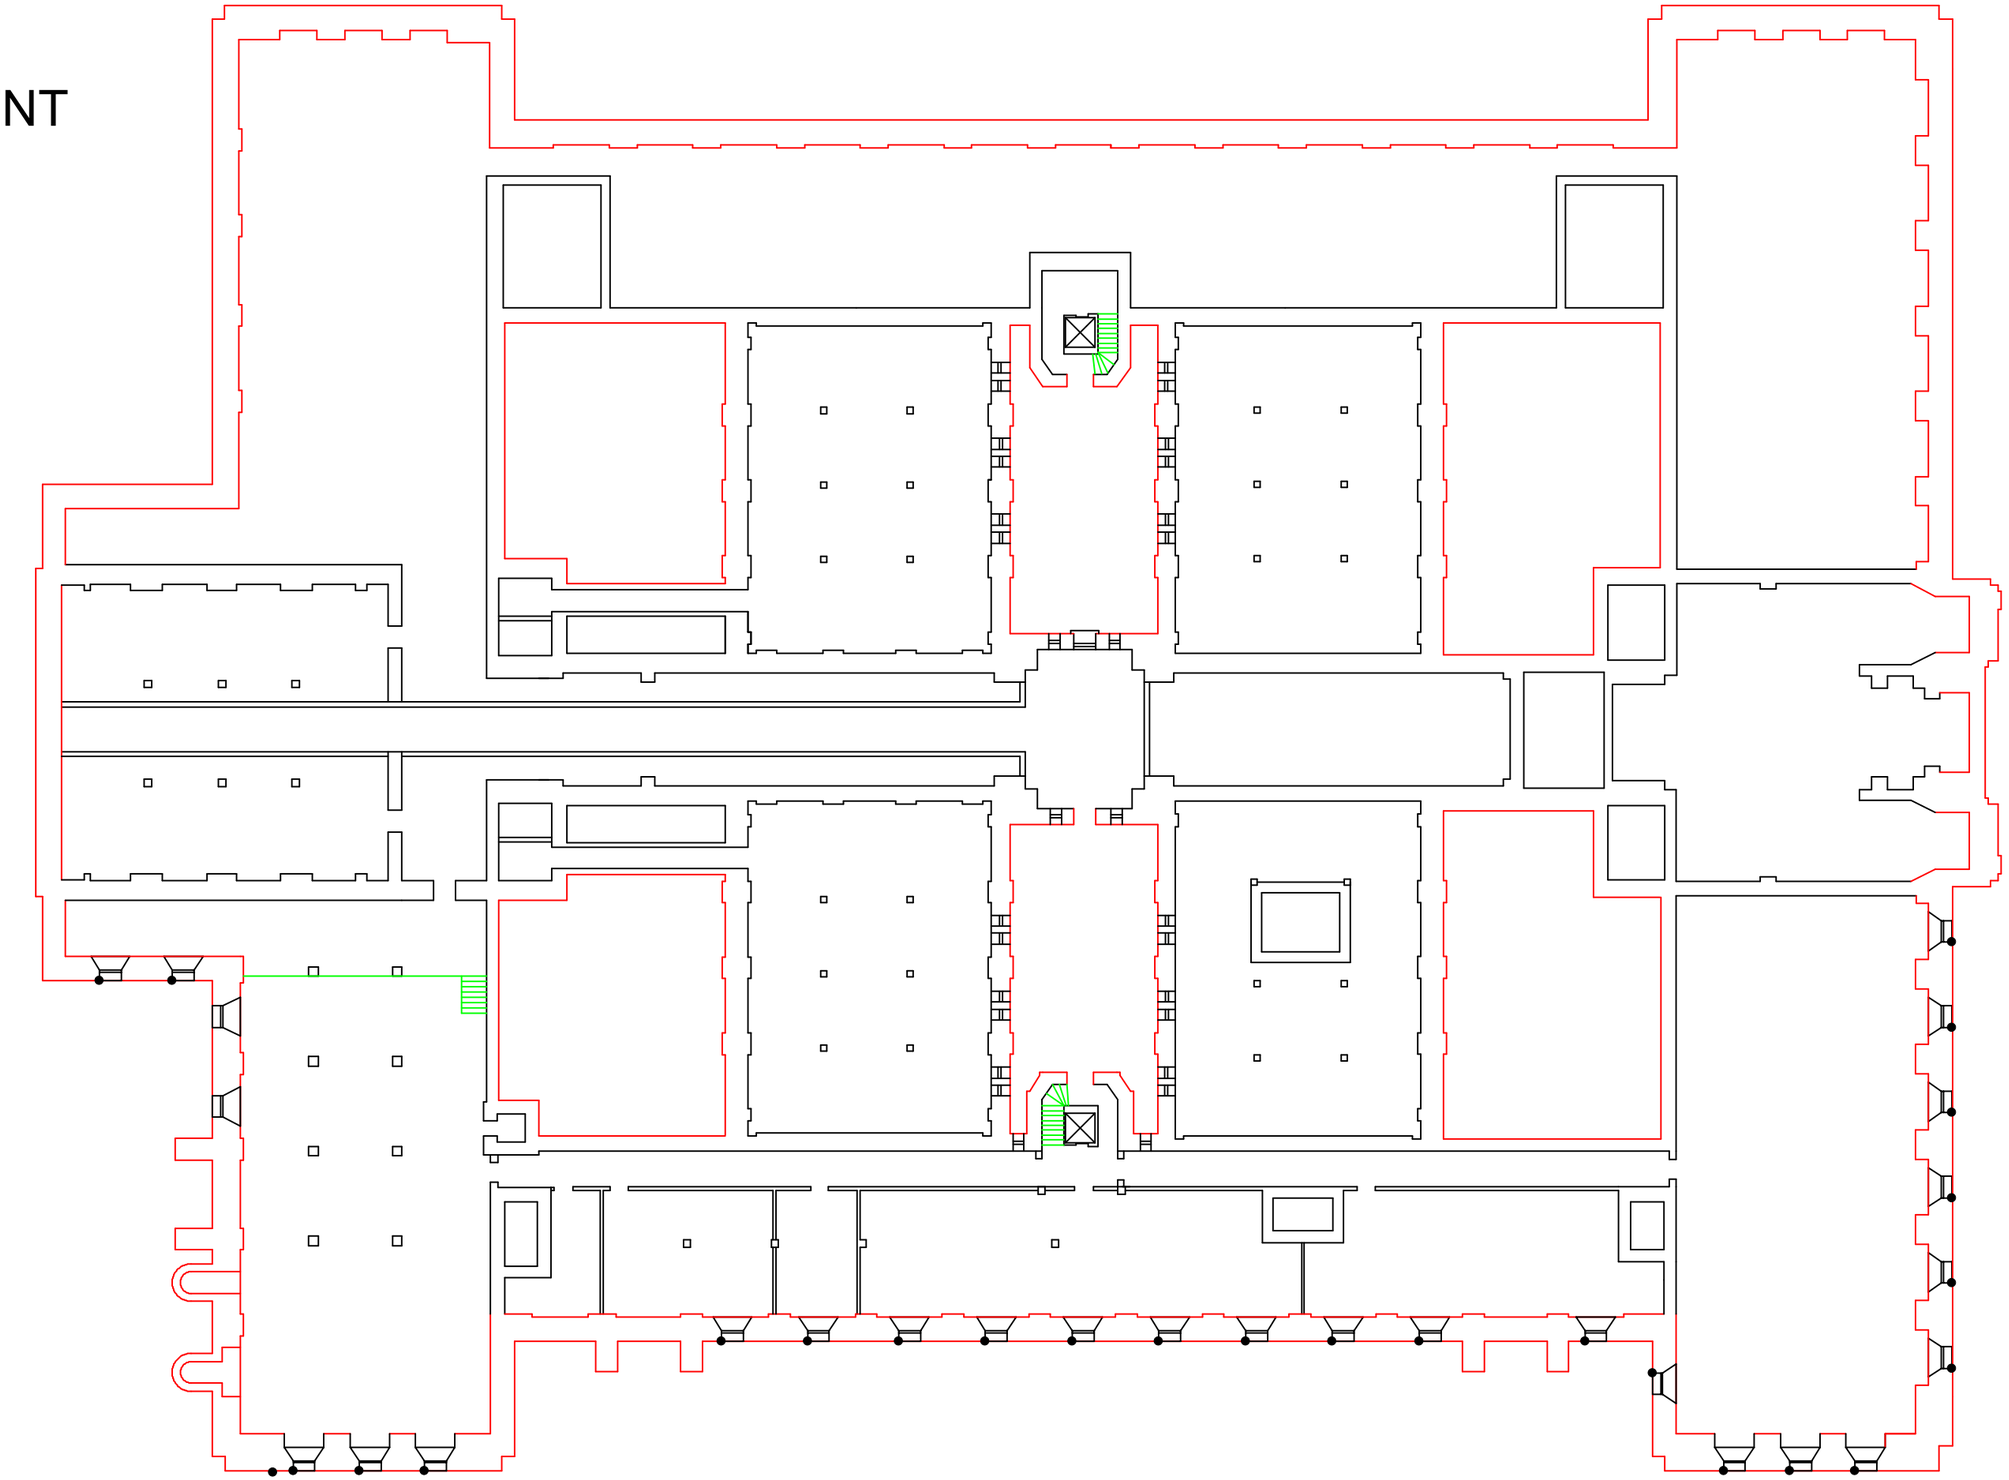

GROUND FLOOR

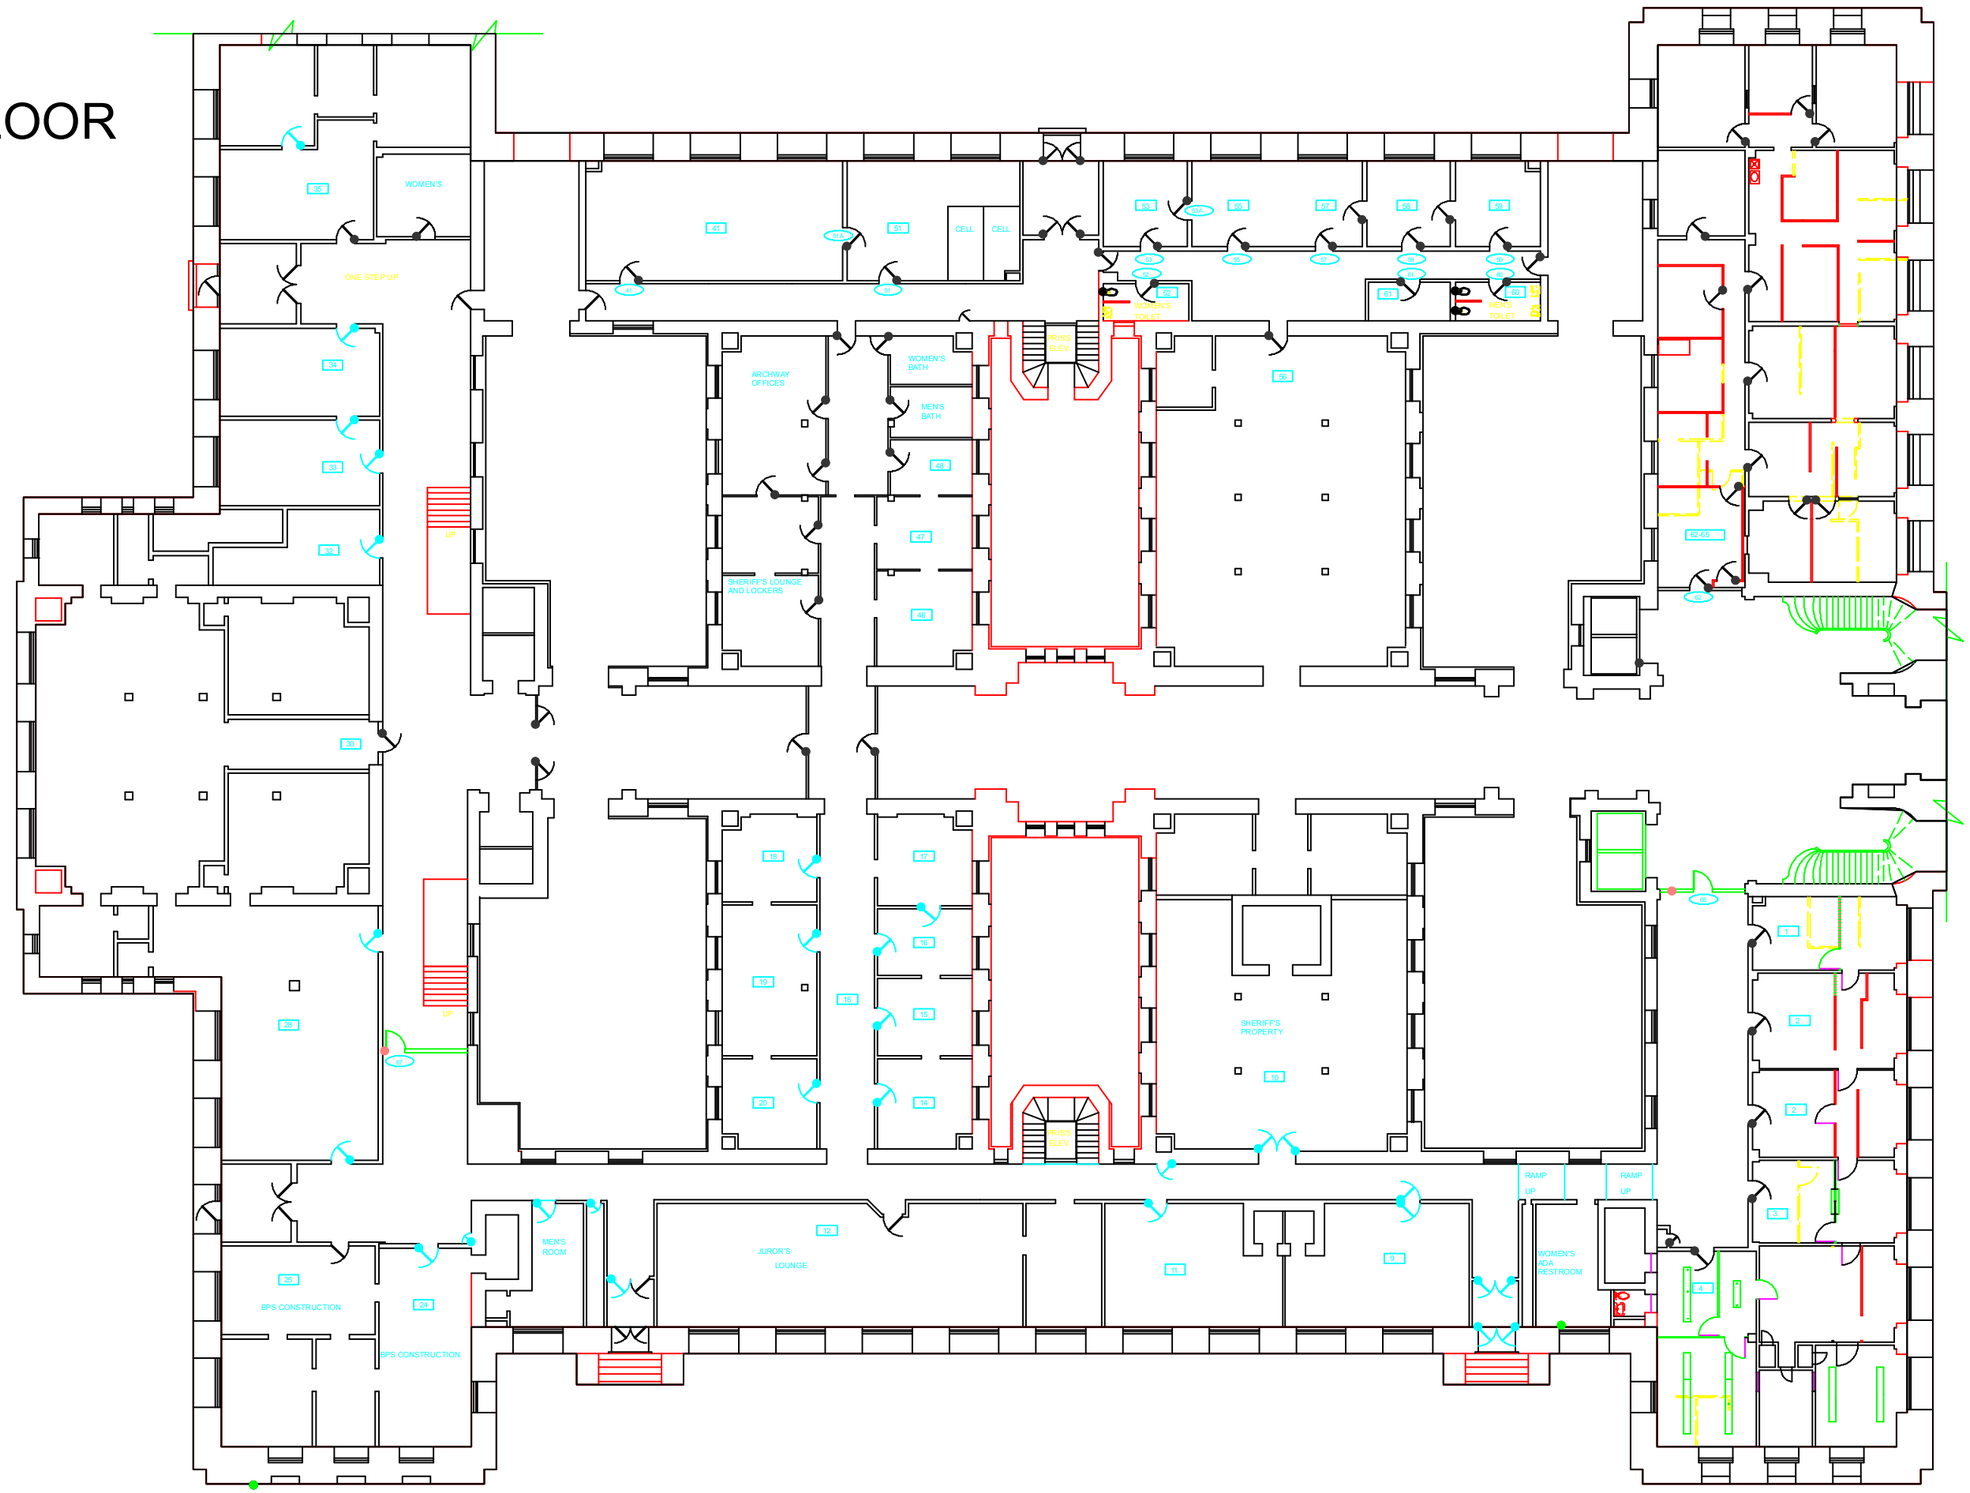

FIRST FLOOR

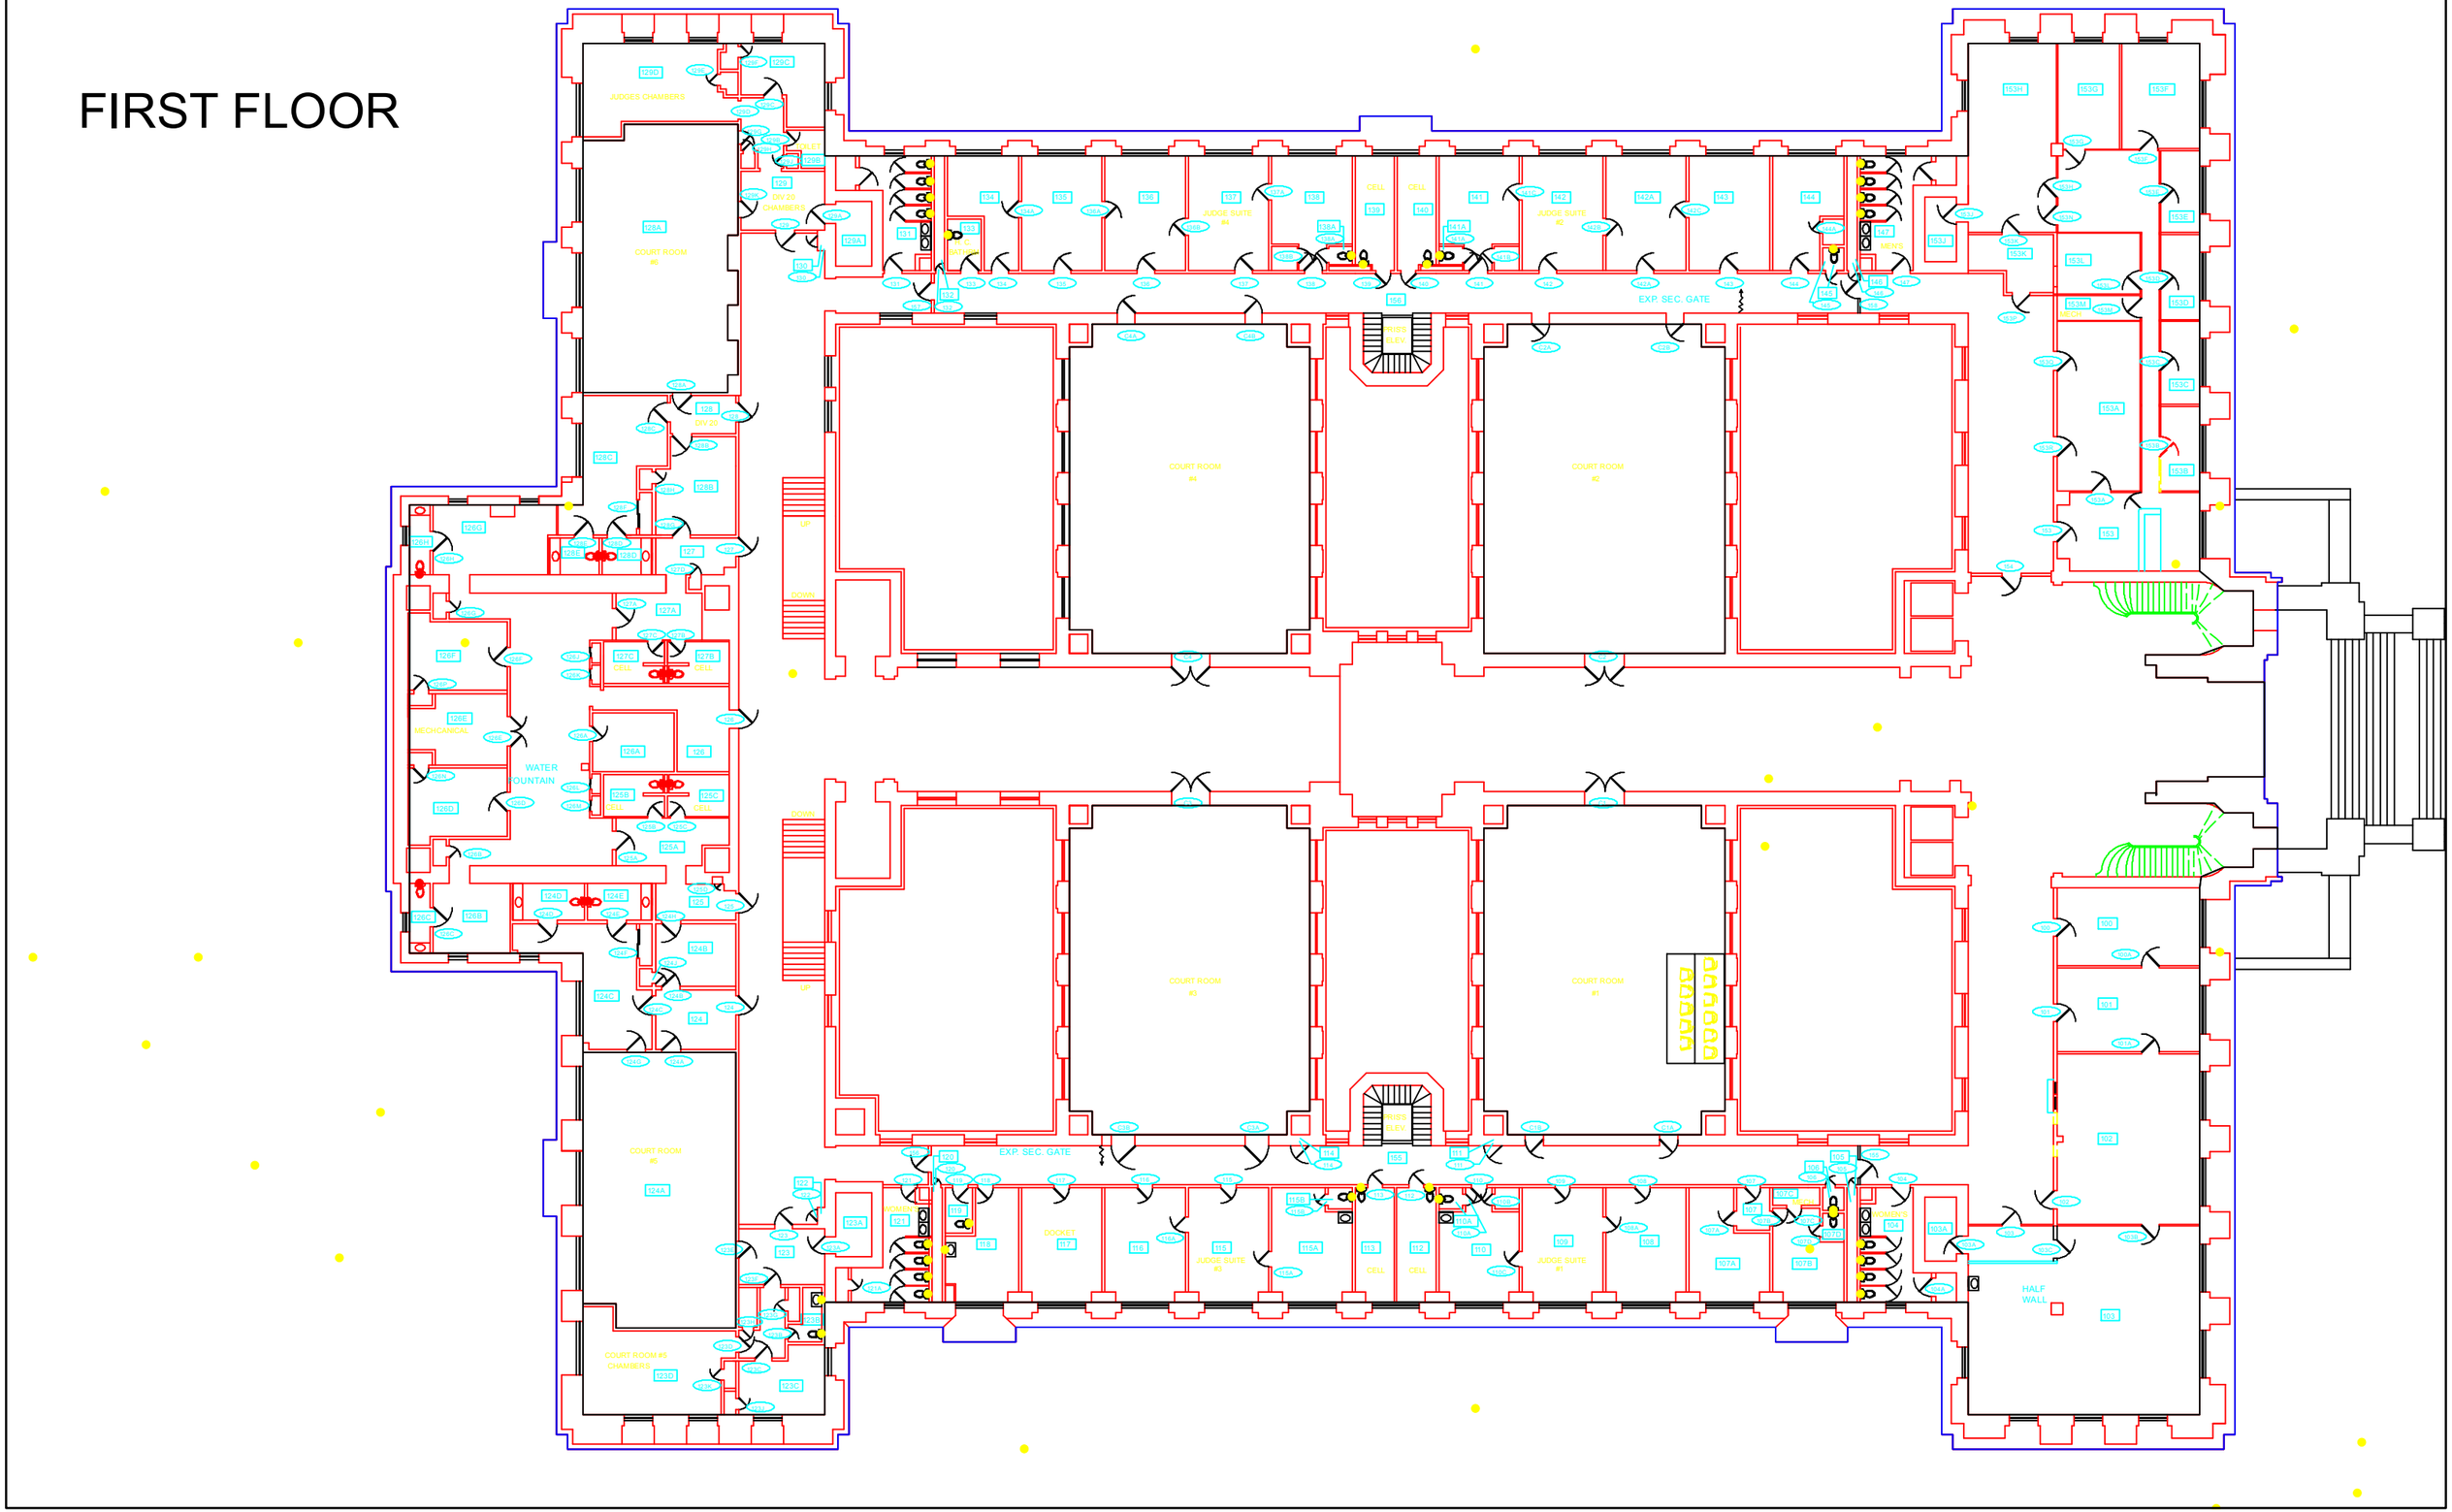
JUDGES CHAMBERS
COURT ROOM #5
DIV 20 CHAMBERS
JUDGE SUITE #4
JUDGE SUITE #2
MEN'S
EXP. SEC. GATE
COURT ROOM #4
COURT ROOM #2
COURT ROOM #3
COURT ROOM #1
MECHANICAL
WATER FOUNTAIN
CELL
DOWN
UP
WOMEN'S
DOCKET
JUDGE SUITE #3
JUDGE SUITE #1
COMPANY
COURT ROOM #5 CHAMBERS
HALF WALL

SECOND FLOOR

THIRD FLOOR

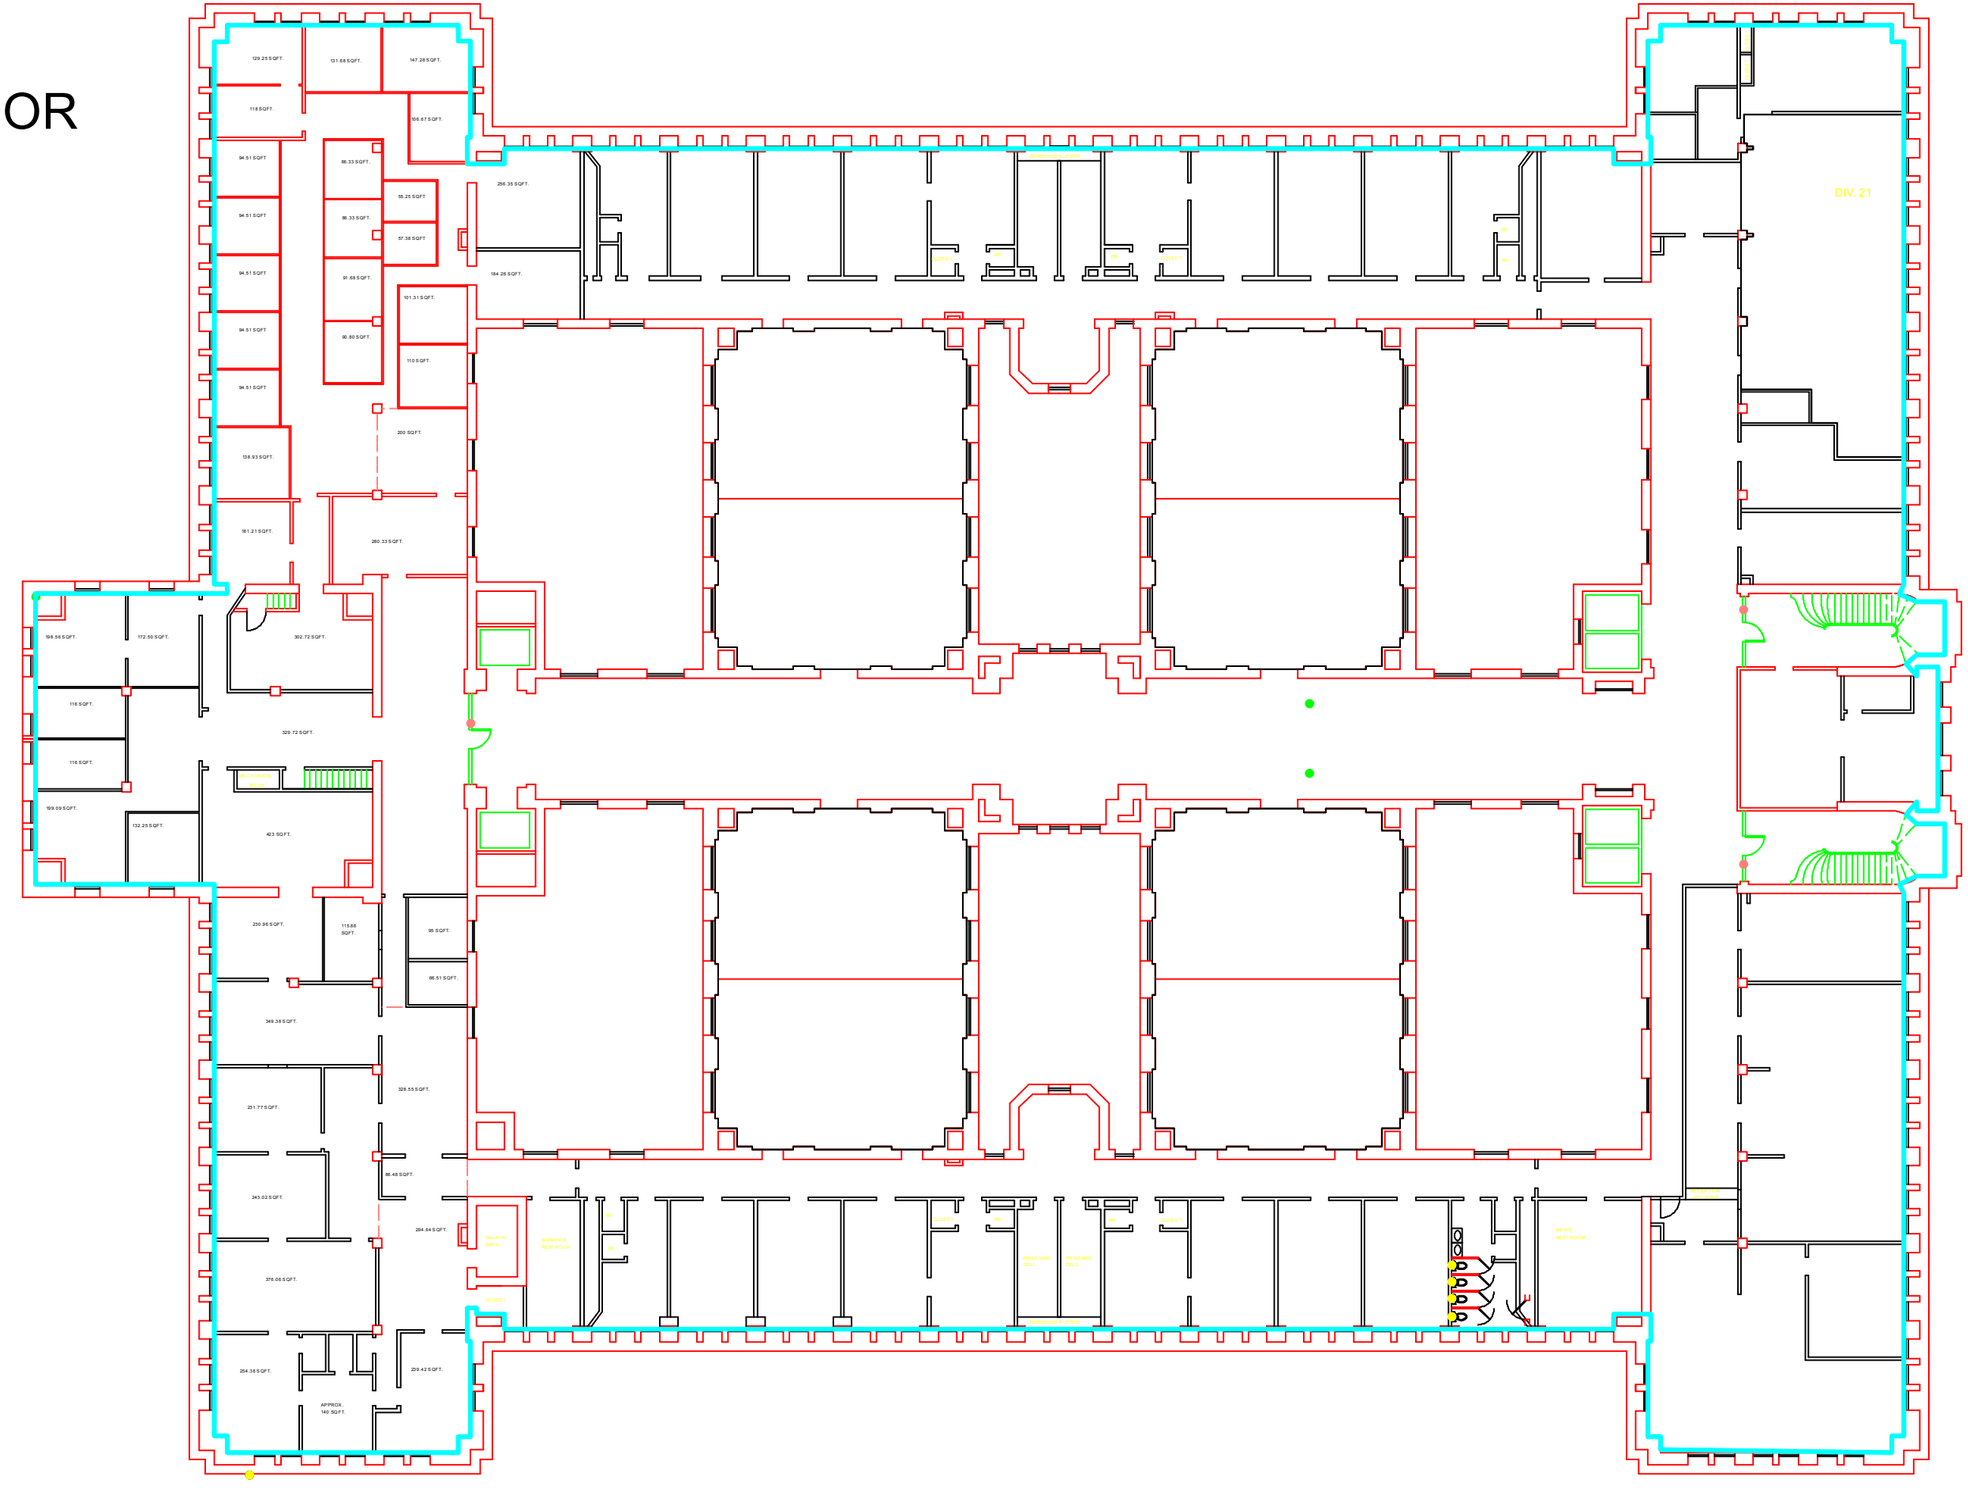
129.25 SQFT.
131.68 SQFT.
147.28 SQFT.
118 SQFT.
106.67 SQFT.
94.51 SQFT.
88.33 SQFT.
256.35 SQFT.
94.51 SQFT.
88.33 SQFT.
55.25 SQFT.
57.38 SQFT.
94.51 SQFT.
91.68 SQFT.
184.26 SQFT.
94.51 SQFT.
101.31 SQFT.
96.80 SQFT.
94.51 SQFT.
110 SQFT.
200 SQFT.
138.93 SQFT.
161.21 SQFT.
280.33 SQFT.
198.56 SQFT.
172.56 SQFT.
302.72 SQFT.
116 SQFT.
329.72 SQFT.
116 SQFT.
199.09 SQFT.
132.25 SQFT.
423 SQFT.
230.96 SQFT.
115.66 SQFT.
95 SQFT.
66.51 SQFT.
349.38 SQFT.
328.55 SQFT.
251.77 SQFT.
86.48 SQFT.
343.02 SQFT.
294.64 SQFT.
376.06 SQFT.
254.38 SQFT.
229.42 SQFT.
APPROX.
140 SQFT.
DIV. 21
WOMEN'S REST ROOM
PRISONER CELL
PRISONER CELL
MEN'S REST ROOM

ROOF

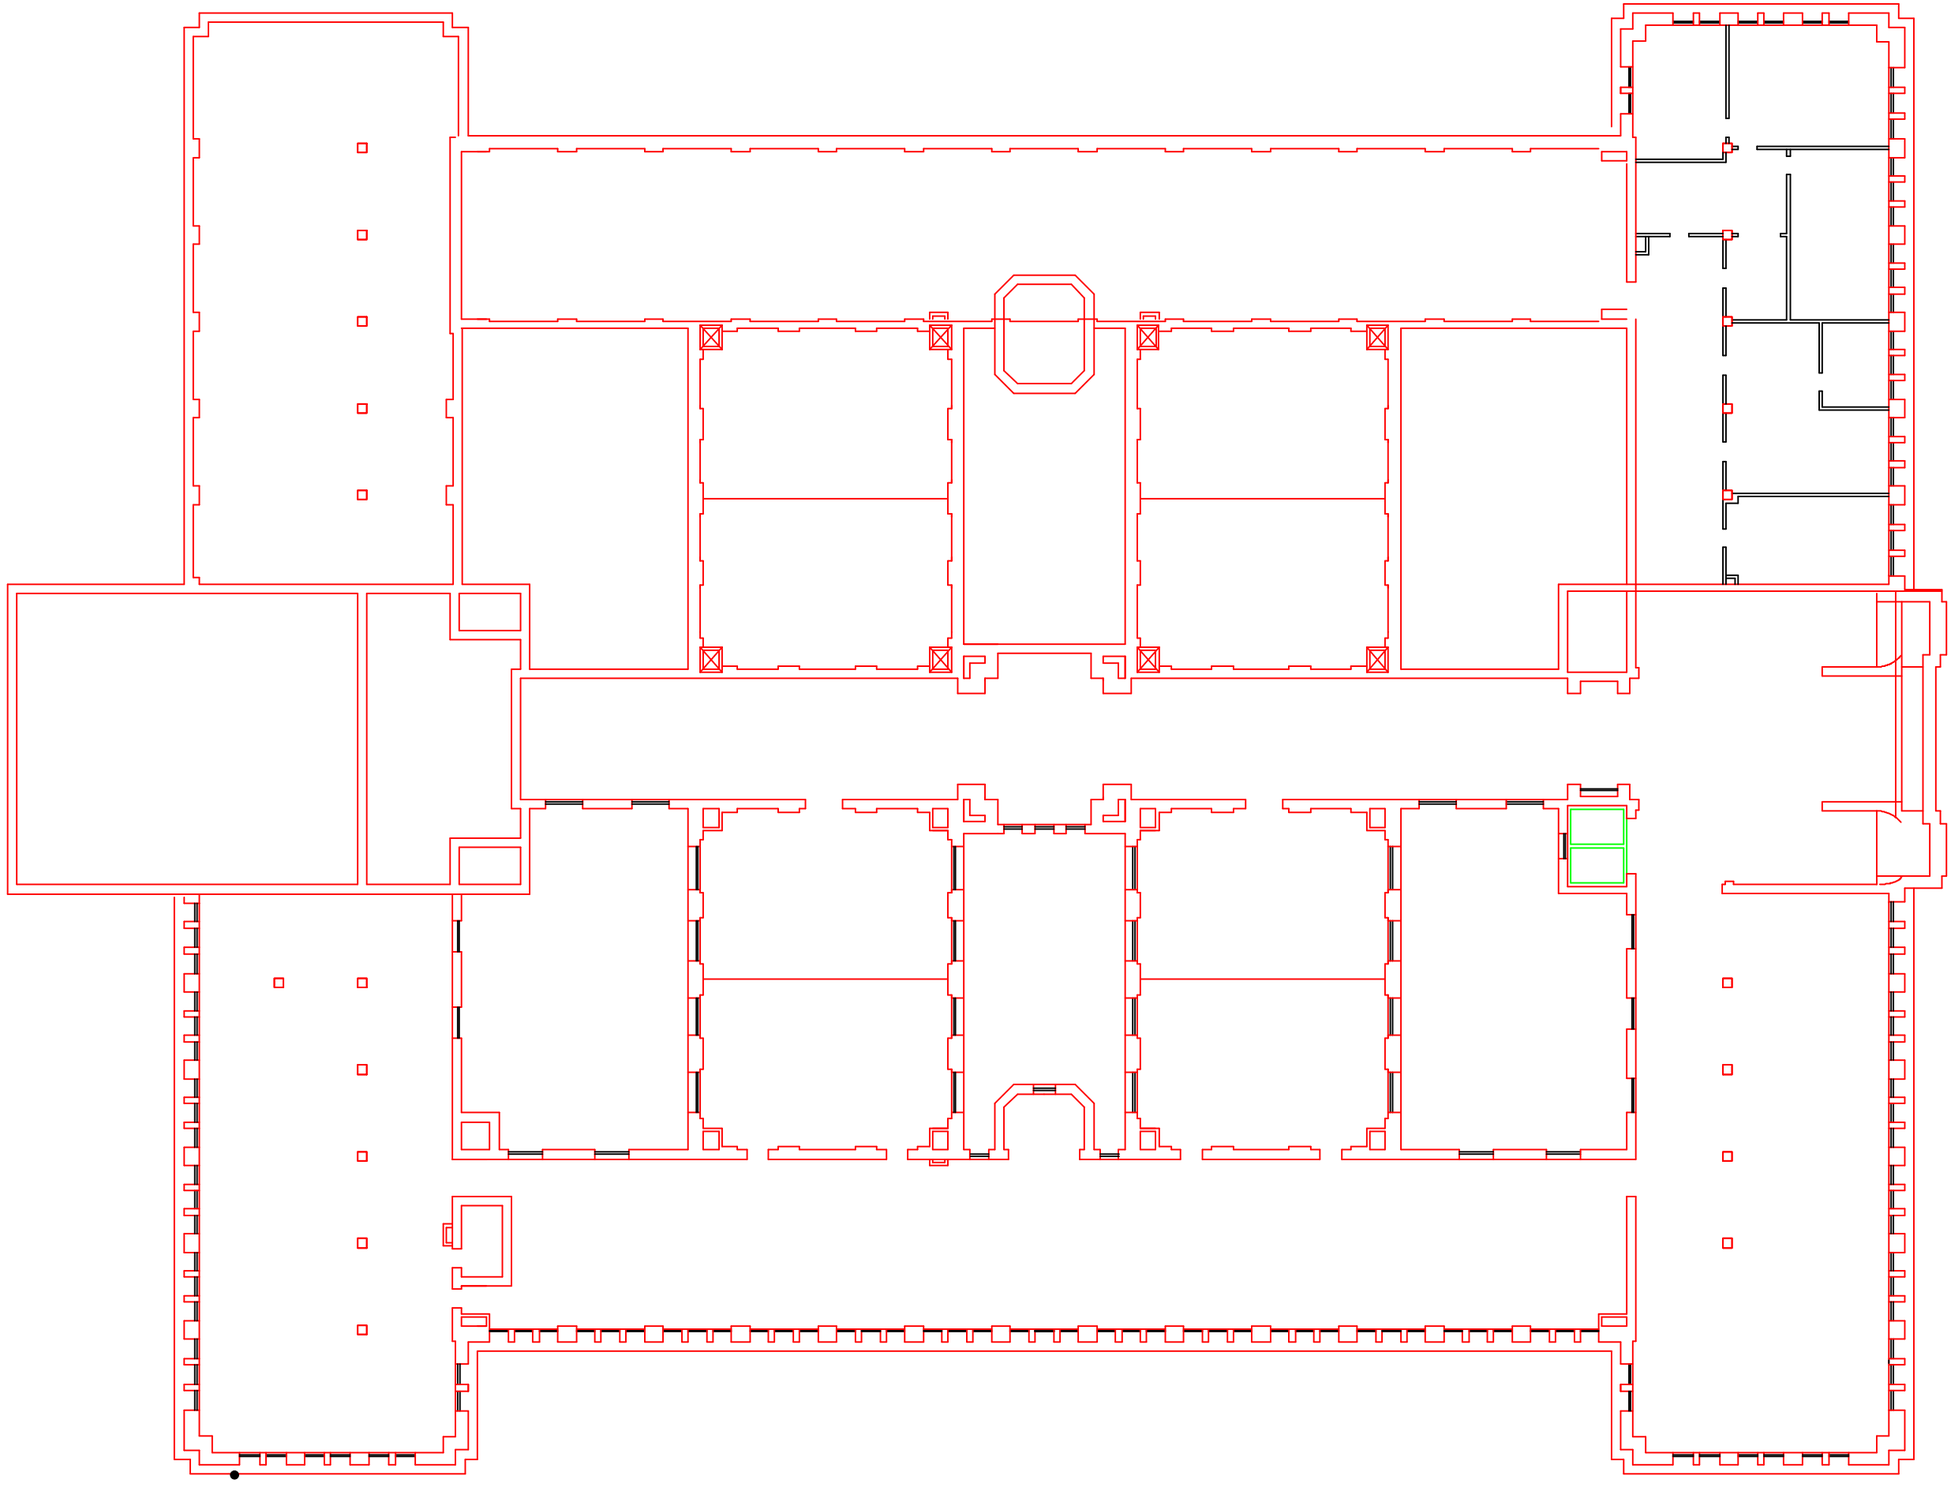

NORTH & SOUTH ELEVATIONS

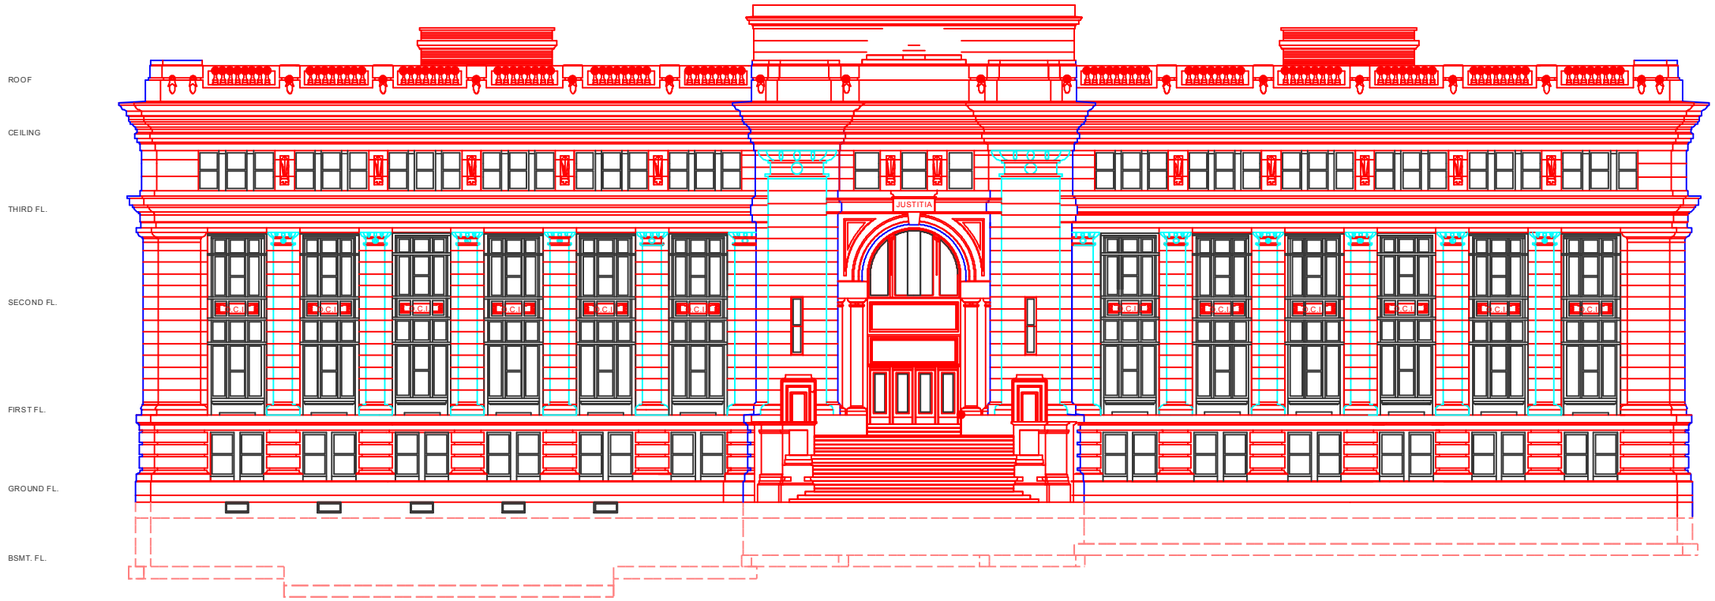

NORTH ELEVATION

SCALE : 3/32" = 1' - 0"

SOUTH ELEVATION

SCALE : 3/32" = 1' - 0"

WEST & EAST ELEVATIONS

WEST ELEVATION

SCALE : 3/32" = 1'- 0"

EAST ELEVATION

SCALE : 3/32" = 1'- 0"