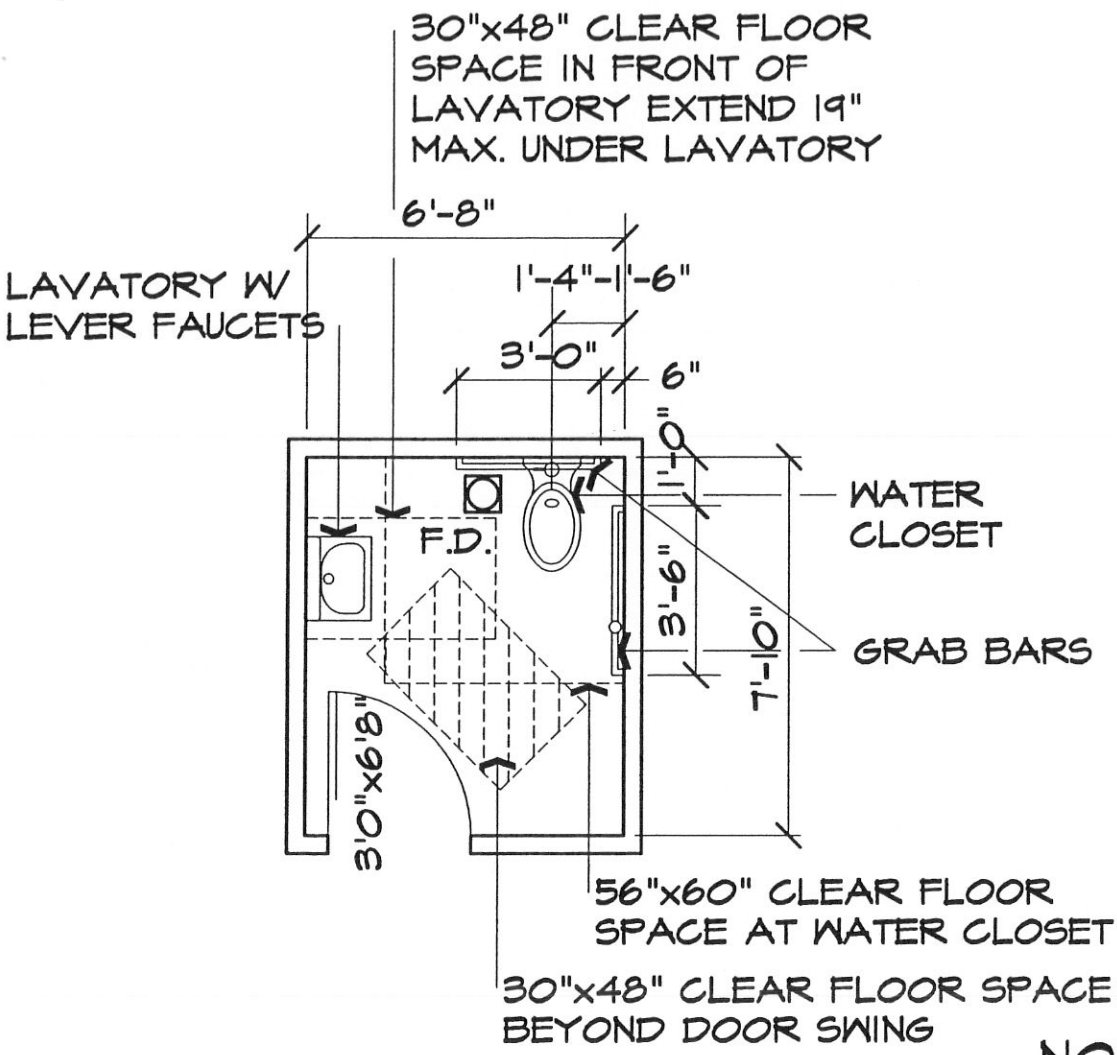


# UNISEX TOILET ROOM

SCALE: 1/4"=1'-0"

## REFERENCE:

AMERICAN NATIONAL STANDARD
ICC/ANSI A117.1 CURRENT EDITION
ACCESSIBLE & USIBLE
BUILDING & FACILITIES

## NOTES:

1. WATER CLOSET 17"-19" A.F.F.
2. LAVATORY: 34" A.F.F. TO RIM AND 29" MIN. CLEARANCE BETWEEN BOTTOM OF THE FRONT EDGE OF THE APRON & THE FLOOR. INSULATE HOT WATER & DRAIN PIPES. MIRROR 40" A.F.F. TO BOTTOM EDGE OF REFLECTING SURFACE
3. GRAB BARS: 1 1/4"-1 1/2" ⅛ MOUNT 33"-36" A.F.F. TO TOP OF BARS

A3.2

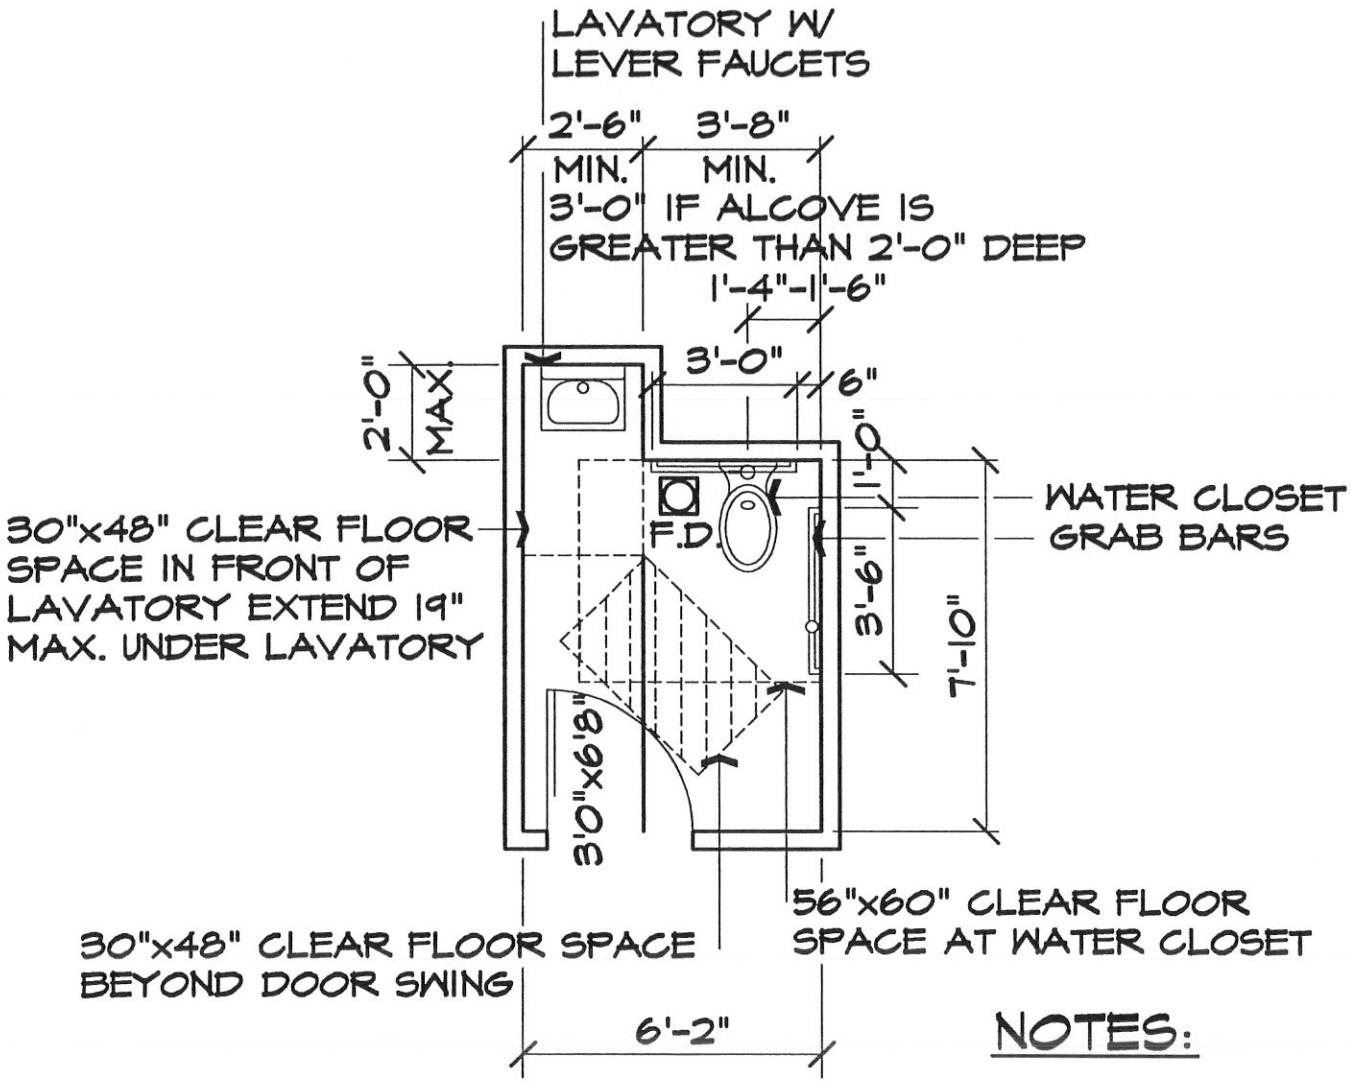


# UNISEX TOILET ROOM

SCALE: 1/4"=1'-0"

## REFERENCE:

AMERICAN NATIONAL STANDARD
ICC/ANSI A117.1 CURRENT EDITION
ACCESSIBLE & USIBLE
BUILDING & FACILITIES

## NOTES:

1. WATER CLOSET
   17"-19" A.F.F.
2. LAVATORY:
   34" A.F.F. TO RIM
   AND 29" MIN.
   CLEARANCE BETWEEN
   BOTTOM OF THE
   FRONT EDGE OF THE
   APRON & THE FLOOR.
   INSULATE HOT WATER
   & DRAIN PIPES.
   MIRROR 40" A.F.F.
   TO BOTTOM EDGE OF
   REFLECTING SURFACE.
3. GRAB BARS:
   1 1/4"-1 1/2" ⅛ MOUNT
   33"-36" A.F.F. TO
   TOP OF BARS

A3.3

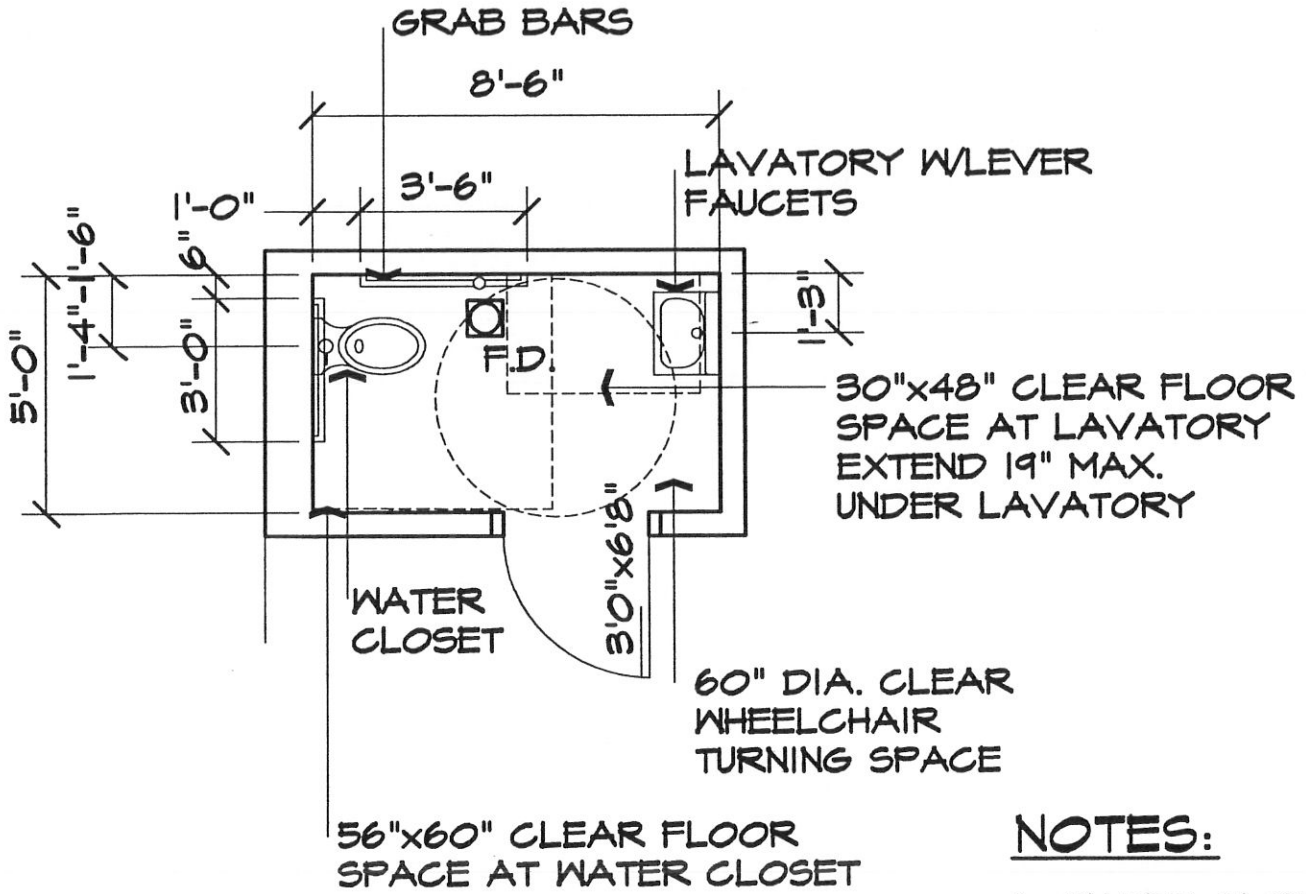


# UNISEX TOILET ROOM

SCALE: 1/4"=1'-0"

## REFERENCE:

AMERICAN NATIONAL STANDARD
ICC/ANSI A117.1 CURRENT EDITION
ACCESSIBLE & USIBLE
BUILDING & FACILITIES

## NOTES:

1. WATER CLOSET
   17"-19" A.F.F.

2. LAVATORY:
   34" A.F.F. TO RIM
   AND 29" MIN.
   CLEARANCE BETWEEN
   BOTTOM OF THE
   FRONT EDGE OF THE
   APRON & THE FLOOR.
   INSULATE HOT WATER
   & DRAIN PIPES.
   MIRROR 40" A.F.F.
   TO BOTTOM EDGE OF
   REFLECTING SURFACE.

3. GRAB BARS:
   1 1/4"-1 1/2" Φ MOUNT
   33"-36" A.F.F. TO
   TOP OF BARS

A3.4

## NOTES:

1. WATER CLOSET
   17"-19" A.F.F.
2. LAVATORY:
   34" A.F.F. TO RIM
   AND 29" MIN.
   CLEARANCE BETWEEN
   BOTTOM OF THE
   FRONT EDGE OF THE
   APRON & THE FLOOR.
   INSULATE HOT WATER
   & DRAIN PIPES.
   MIRROR 40" A.F.F.
   TO BOTTOM EDGE OF
   REFLECTING SURFACE.
3. GRAB BARS:
   1 1/4"-1 1/2" ϕ MOUNT
   33"-36" A.F.F. TO TOP
   OF BARS.

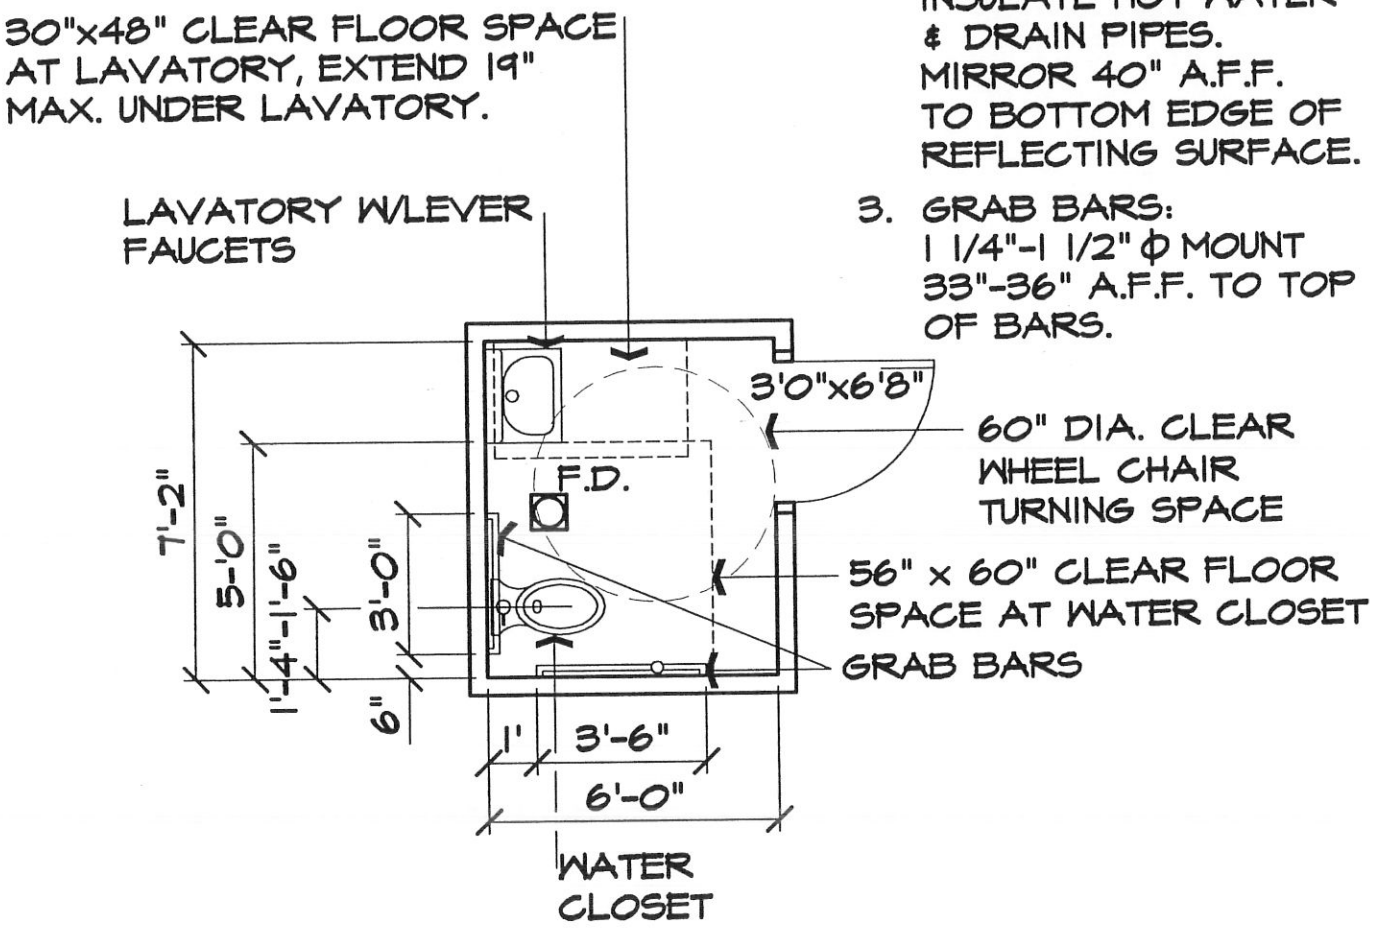


# UNISEX TOILET ROOM

SCALE: 1/4"=1'-0"

## REFERENCE:

AMERICAN NATIONAL STANDARD
ICC/ANSI A117.1 CURRENT EDITION
ACCESSIBLE & USIBLE
BUILDING & FACILITIES

A3.5

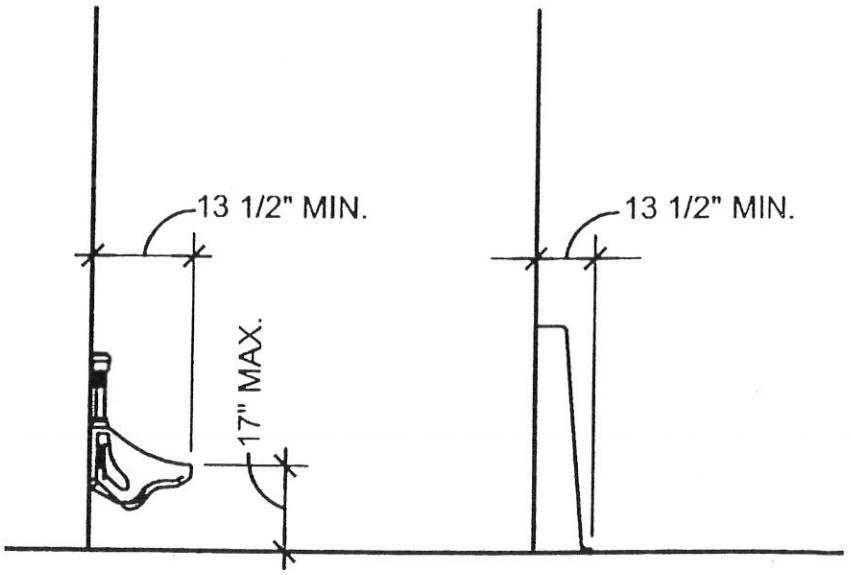


URINAL HEIGHT AND DEPTH

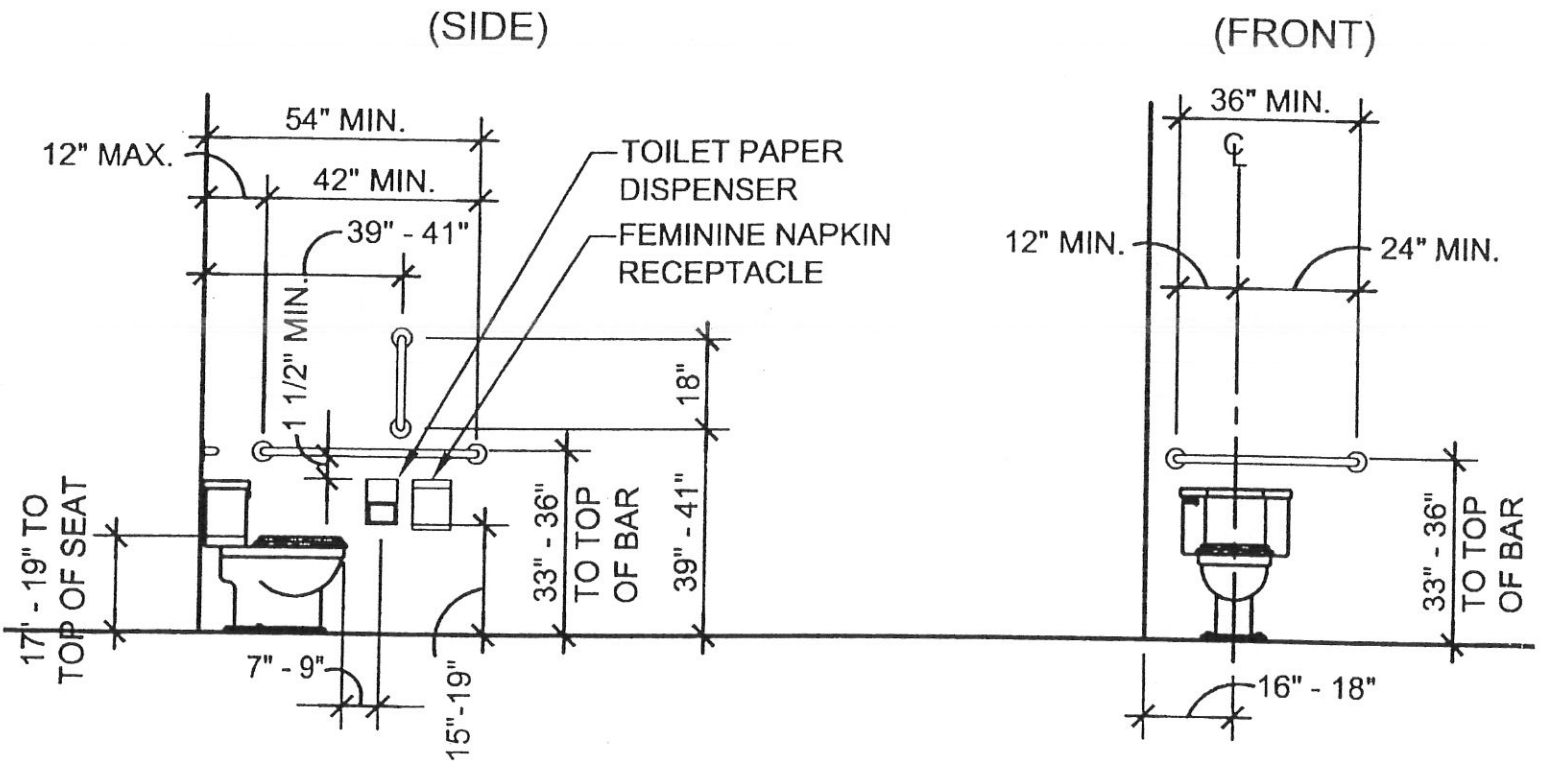


WATER CLOSET ELEVATIONS

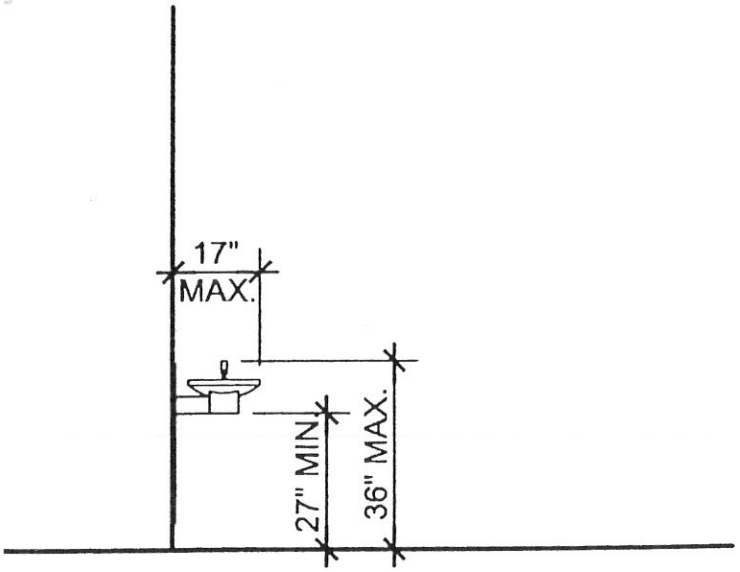


DRINKING FOUNTAIN

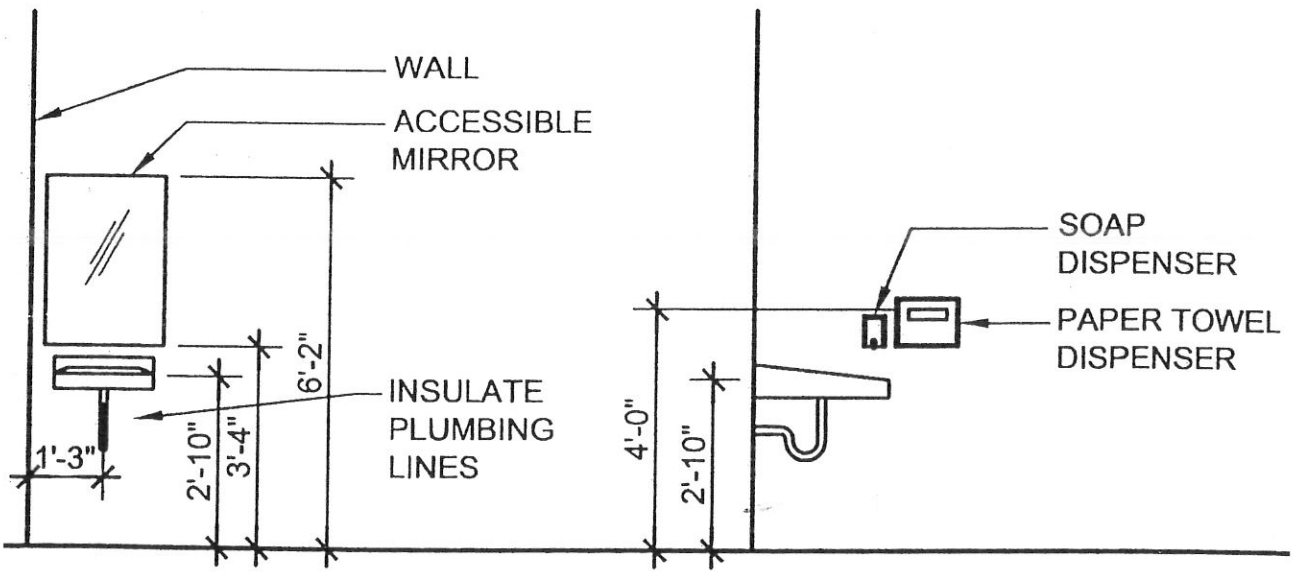


SINK / LAVATORY