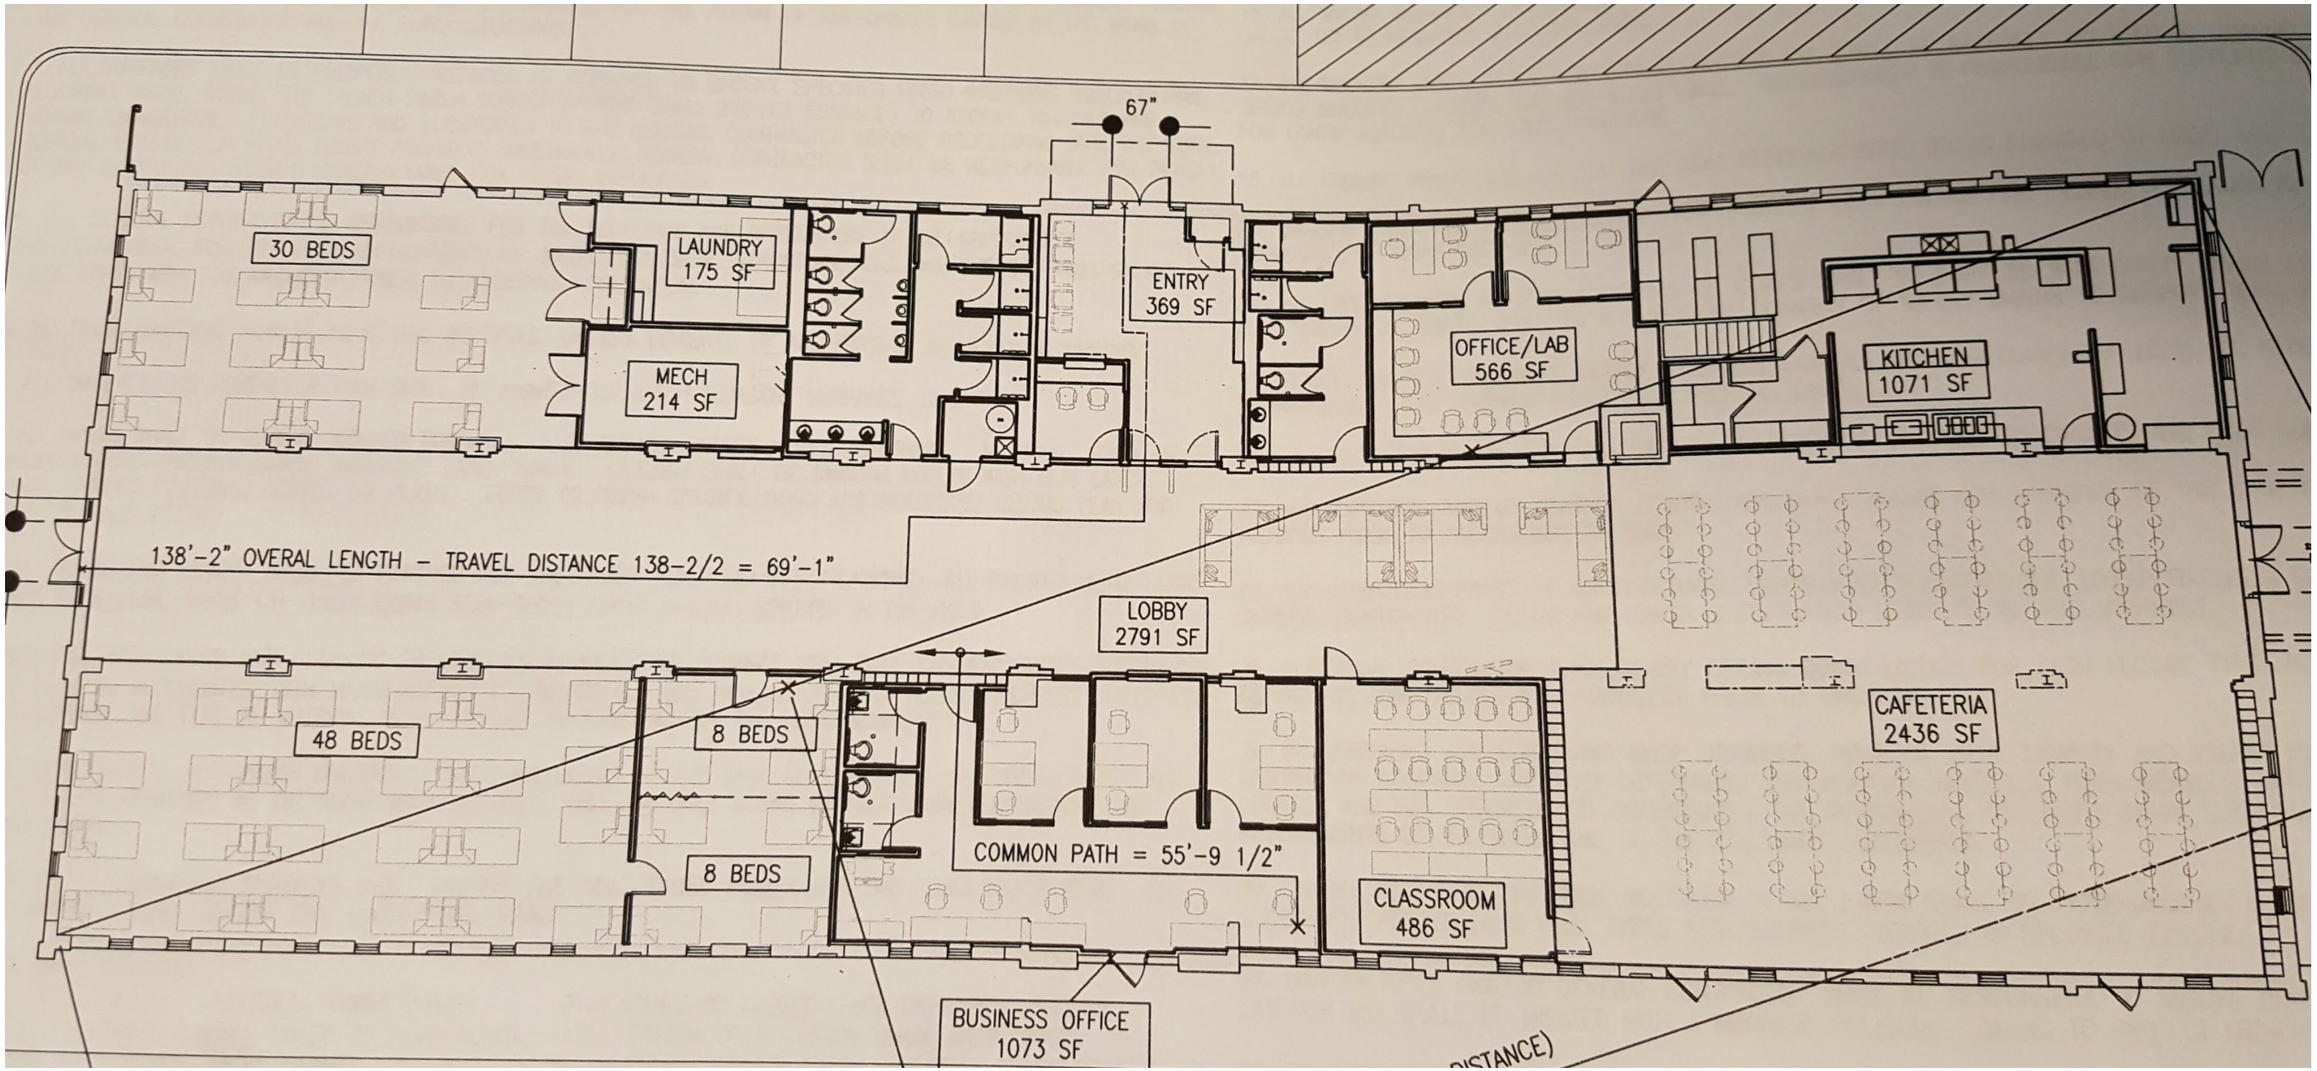
67"
30 BEDS
LAUNDRY
175 SF
MECH
214 SF
ENTRY
369 SF
OFFICE/LAB
566 SF
KITCHEN
1071 SF
138'-2" OVERAL LENGTH - TRAVEL DISTANCE 138-2/2 = 69'-1"
LOBBY
2791 SF
48 BEDS
8 BEDS
8 BEDS
COMMON PATH = 55'-9 1/2"
CLASSROOM
486 SF
CAFETERIA
2436 SF
BUSINESS OFFICE
1073 SF