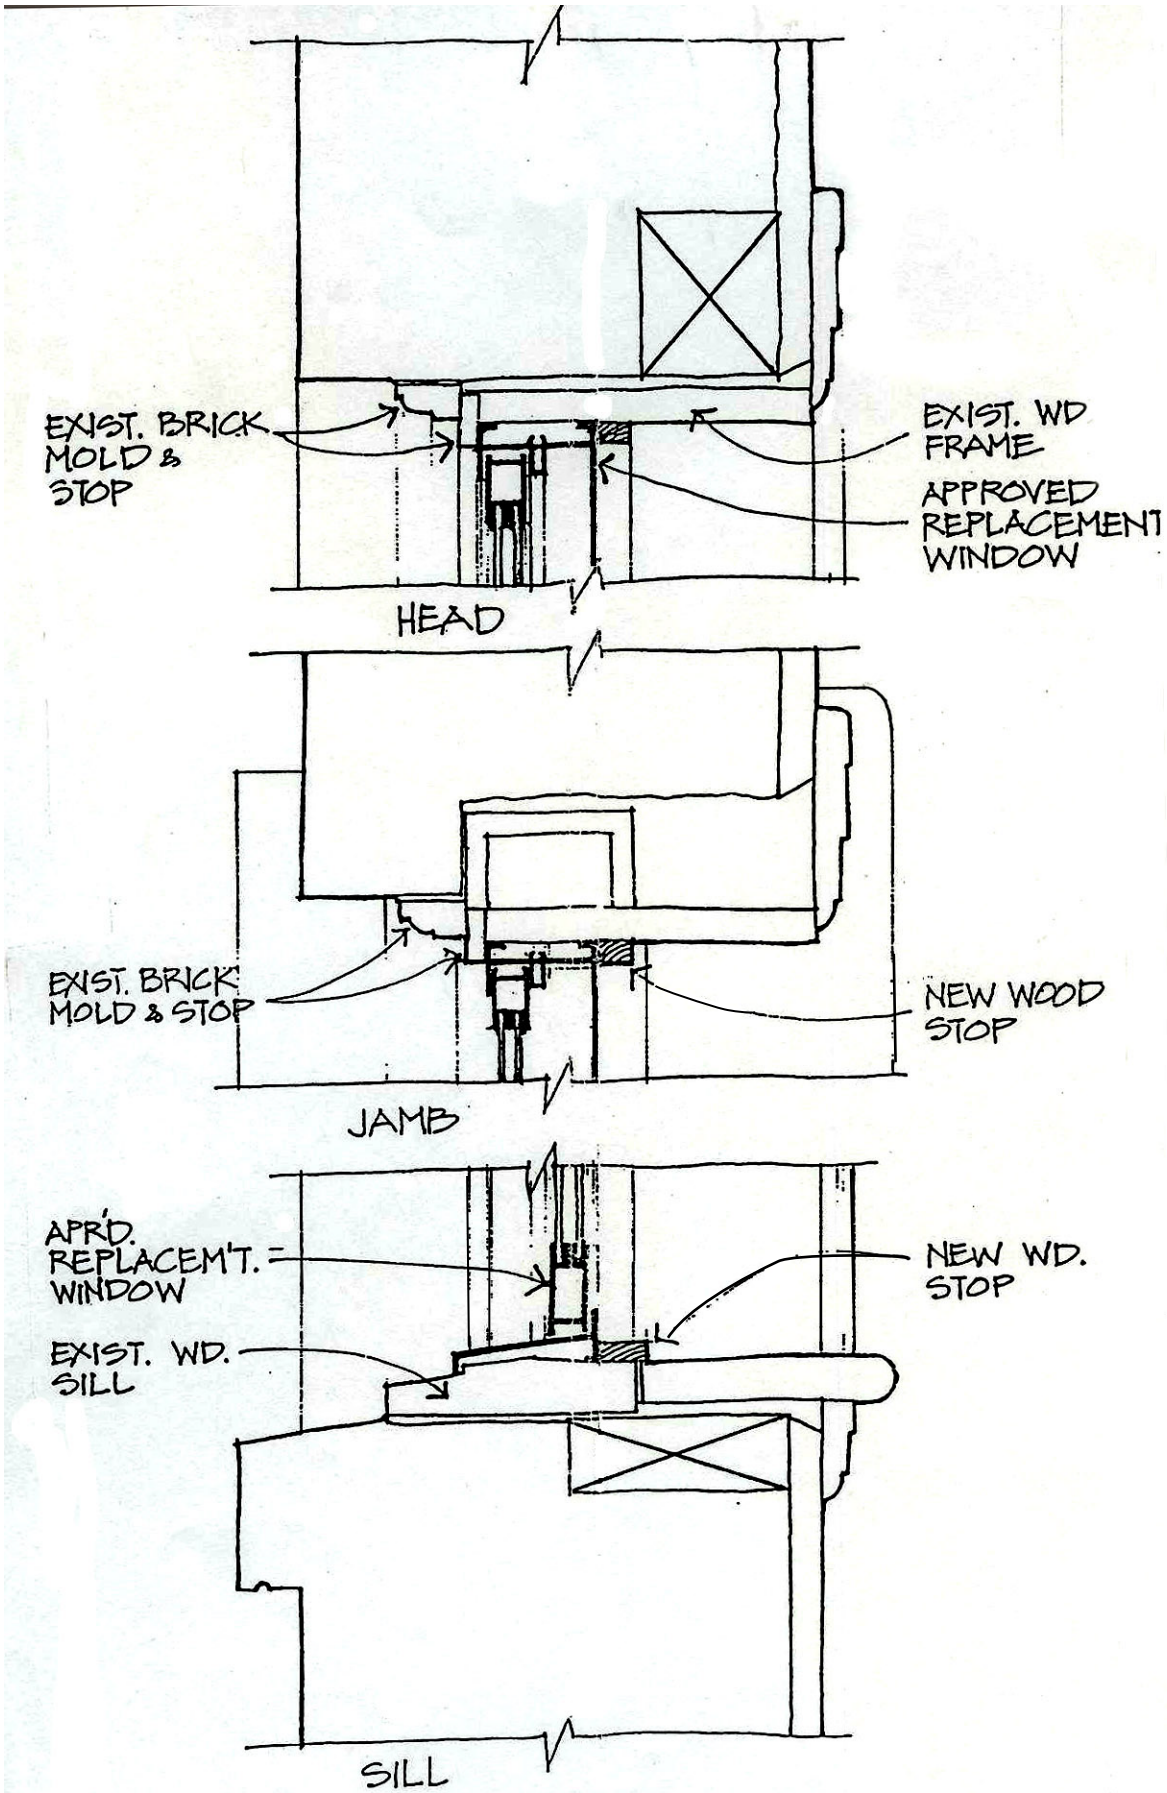

PREFERRED

REPLACEMENT WDW.

DETAIL