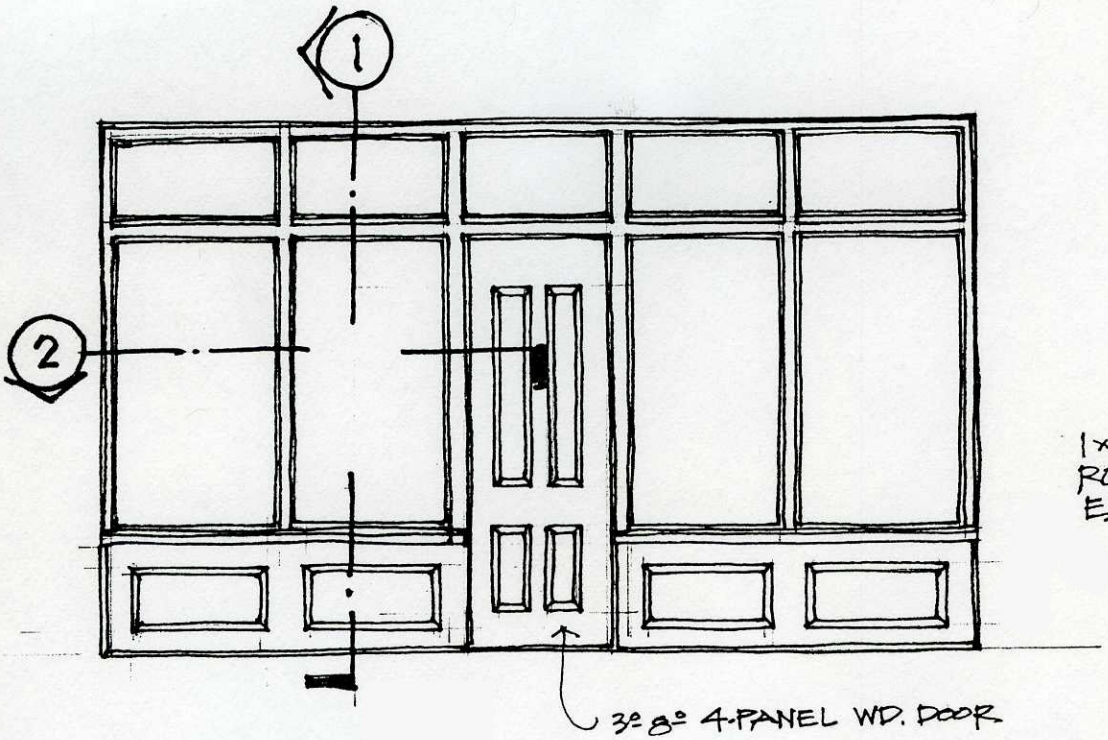
1
2
3⁰ 8⁰ 4-PANEL WD. DOOR

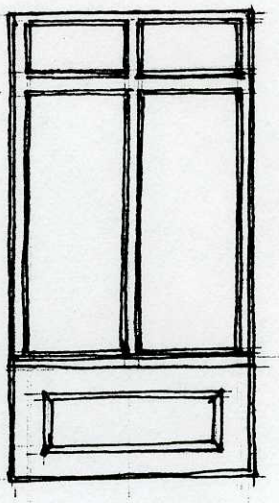

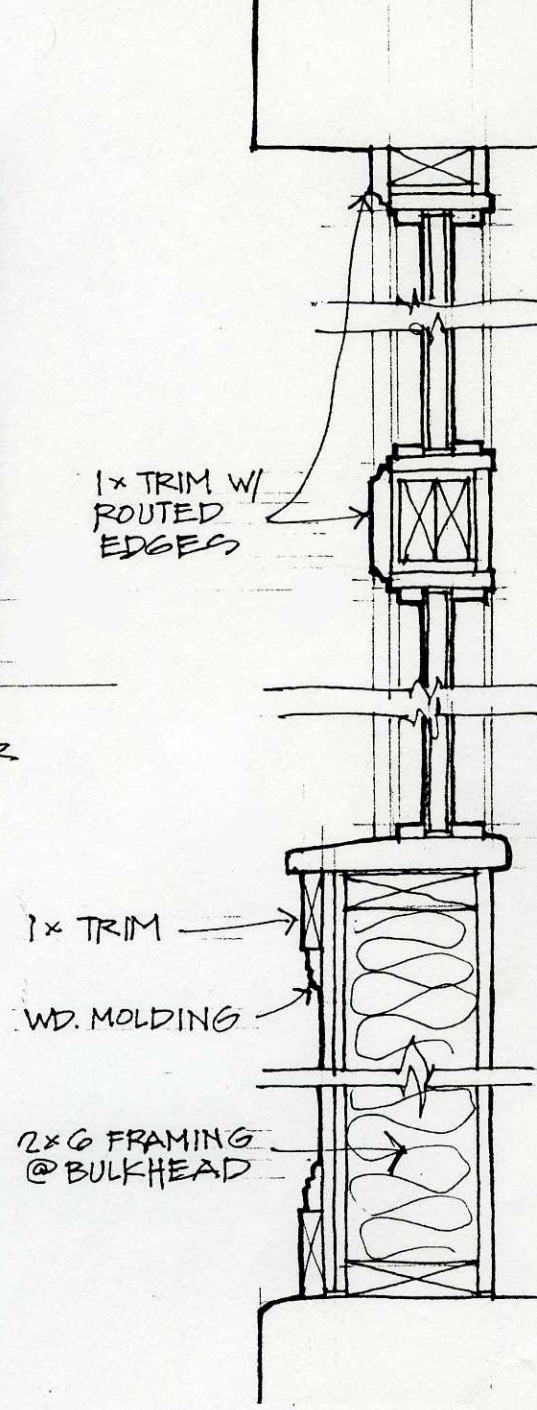
1× TRIM W/ ROUTED EDGES
1× TRIM
WD. MOLDING
2×6 FRAMING @ BULKHEAD

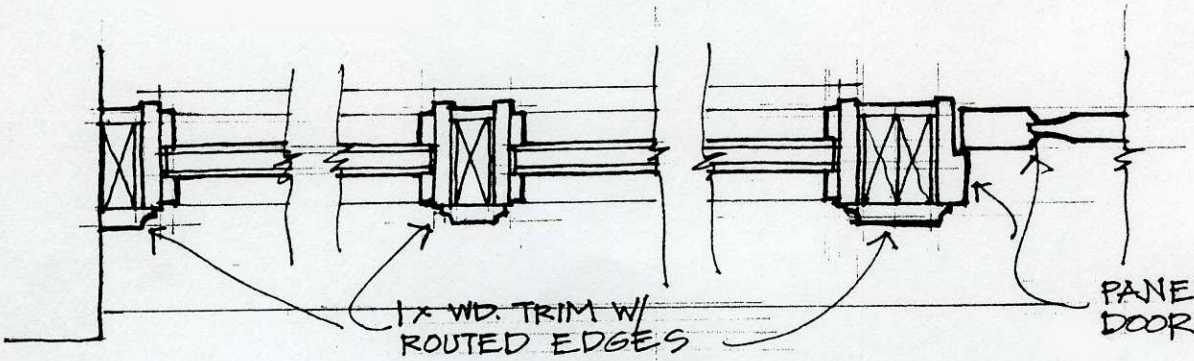
1× WD. TRIM W/ ROUTED EDGES
PANELED WOOD DOOR & FRAME

SECTION 2