BASEMENT

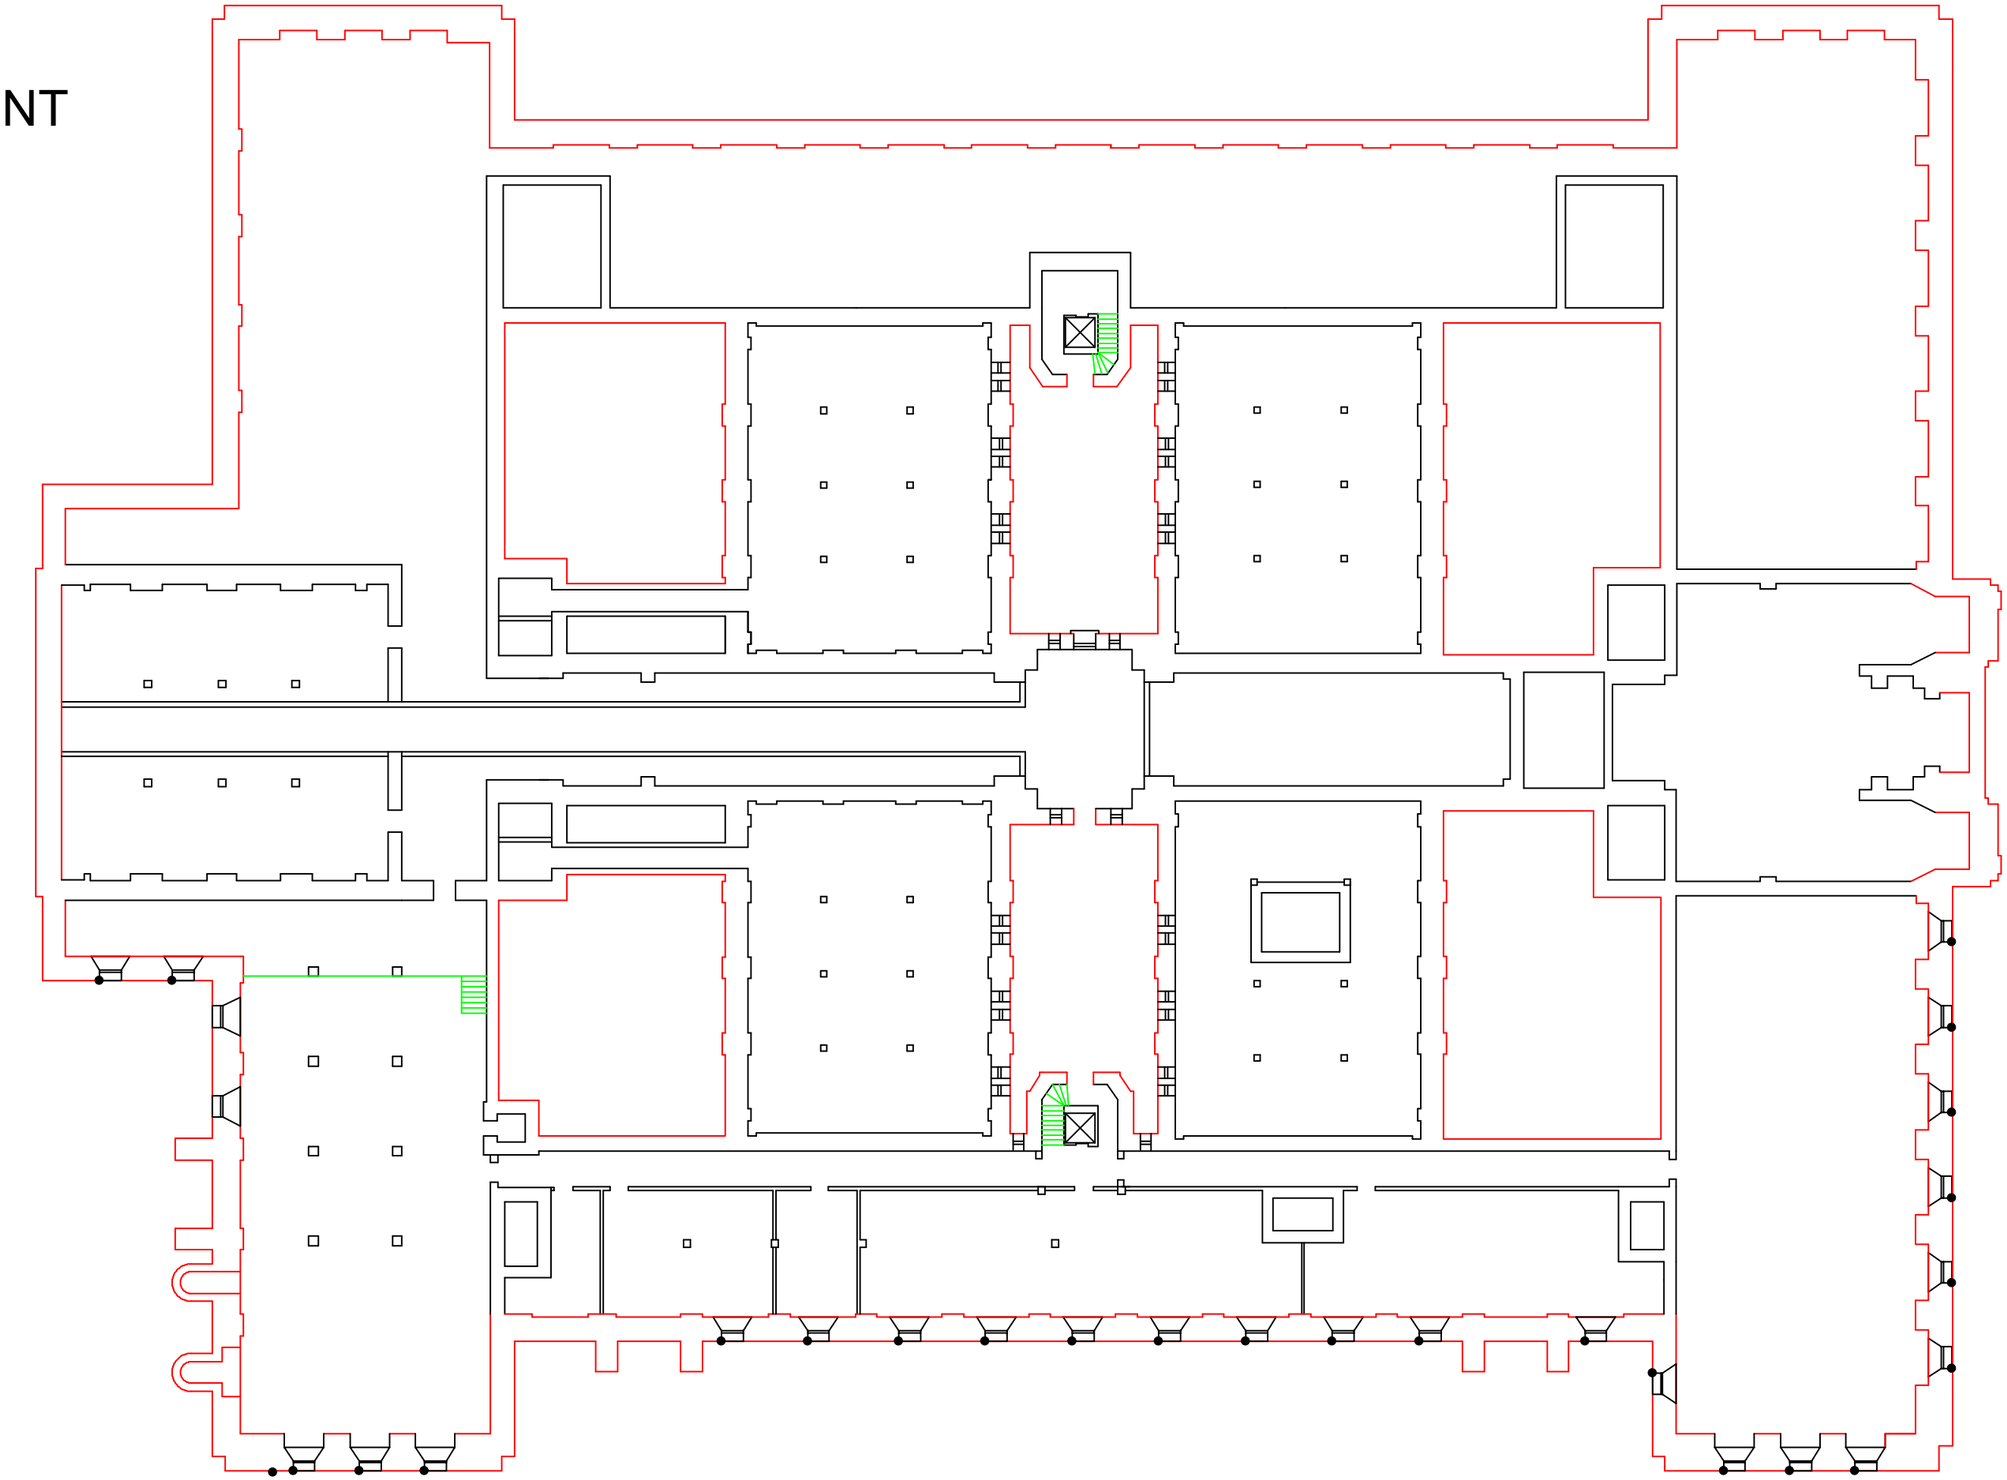

GROUND FLOOR

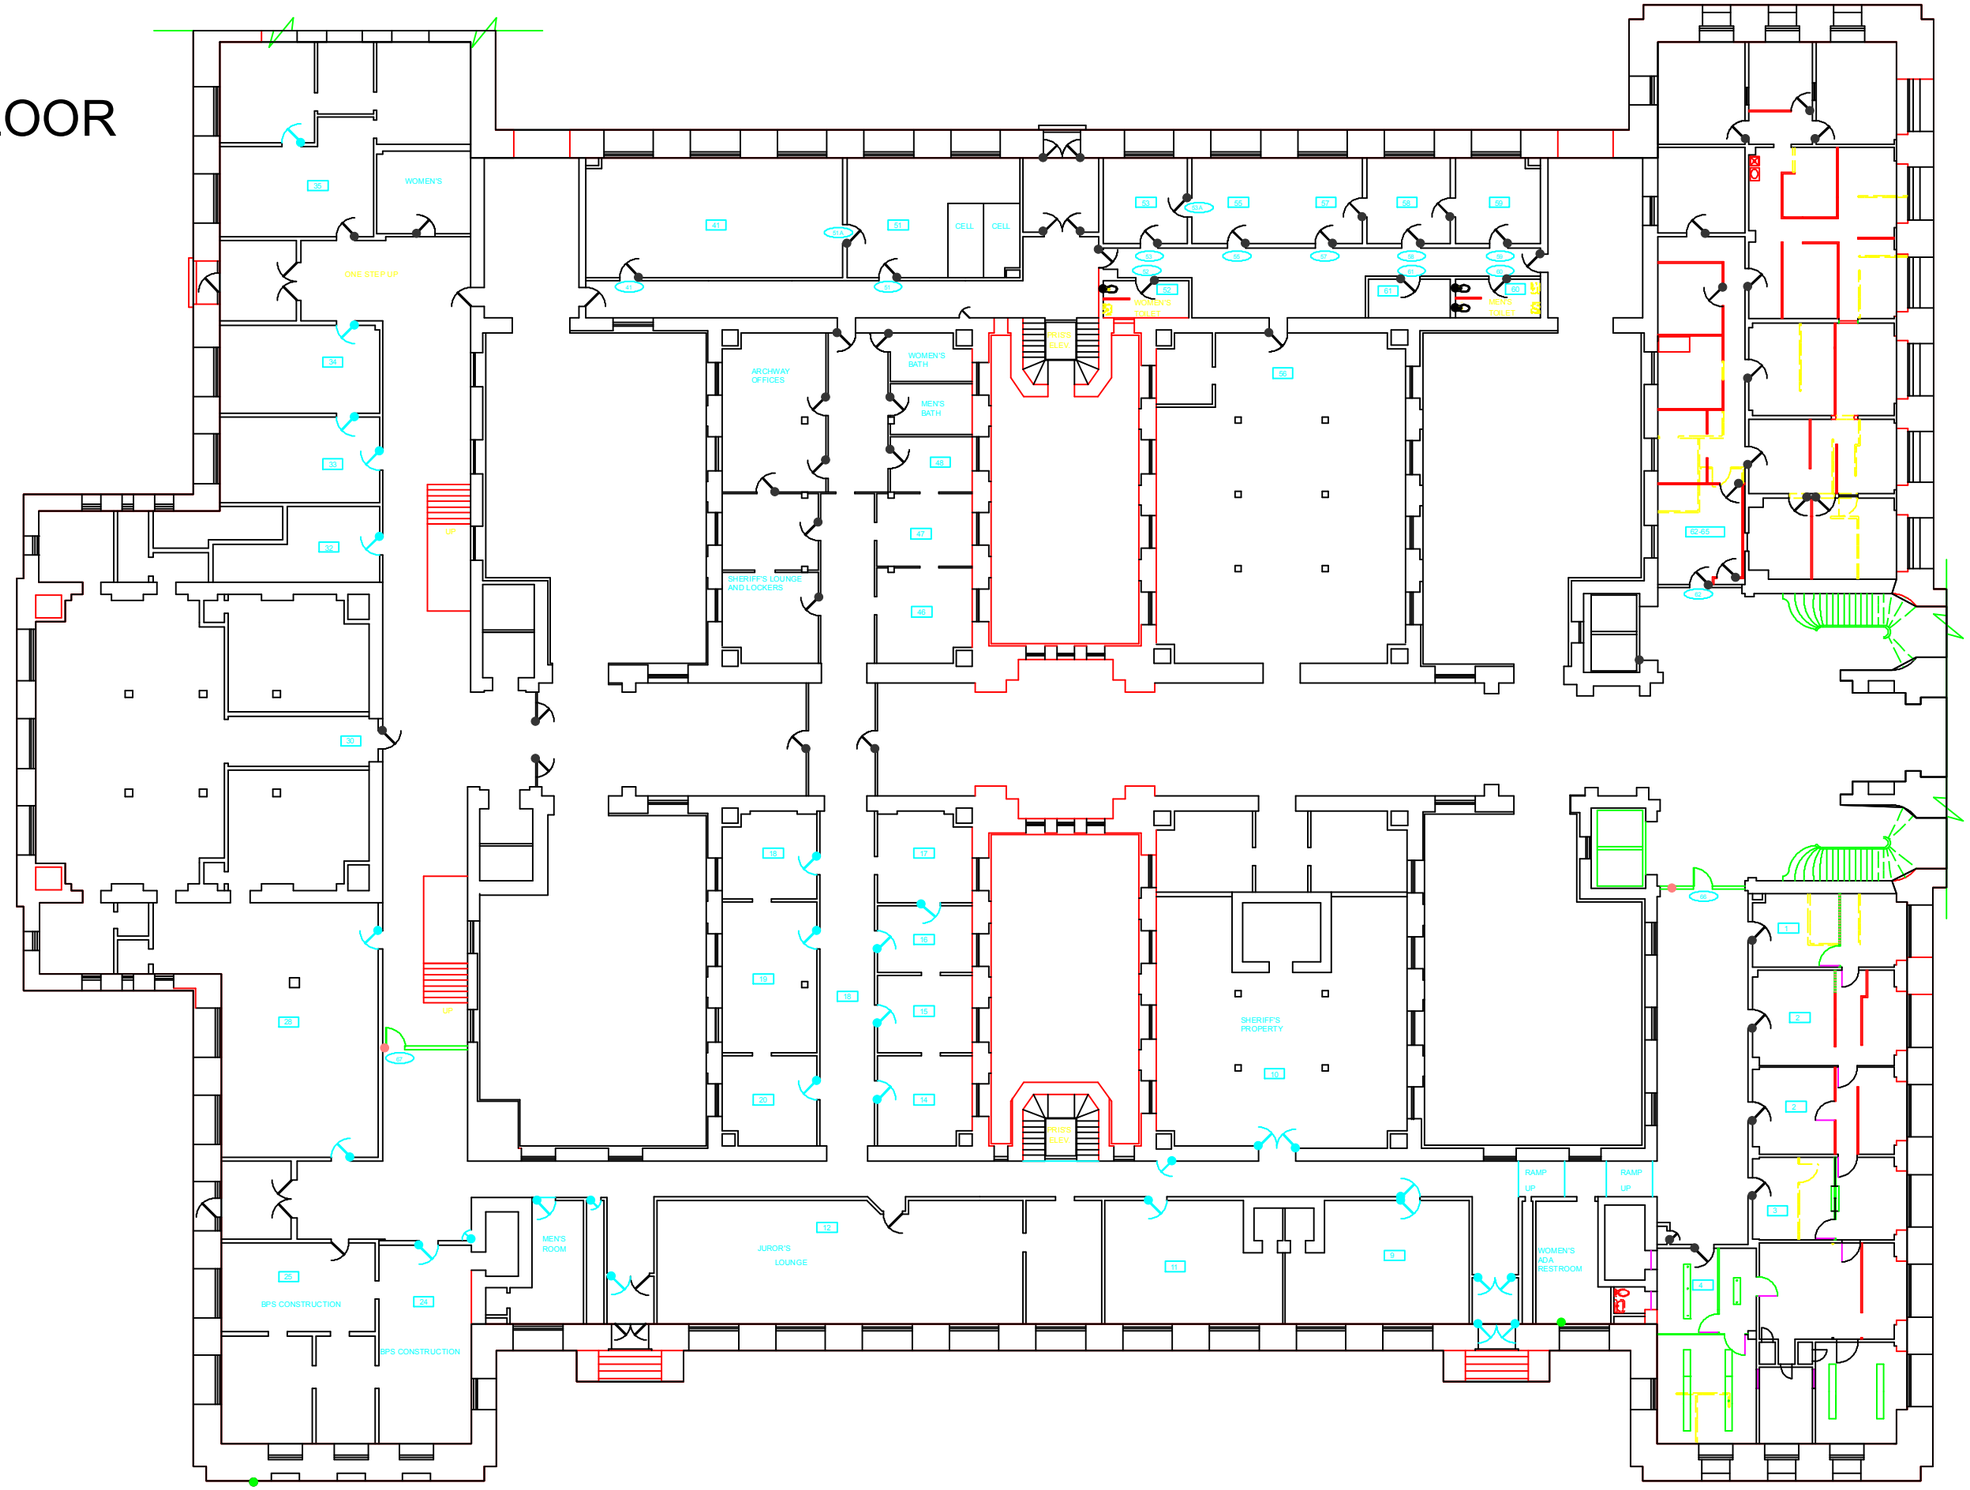

FIRST FLOOR

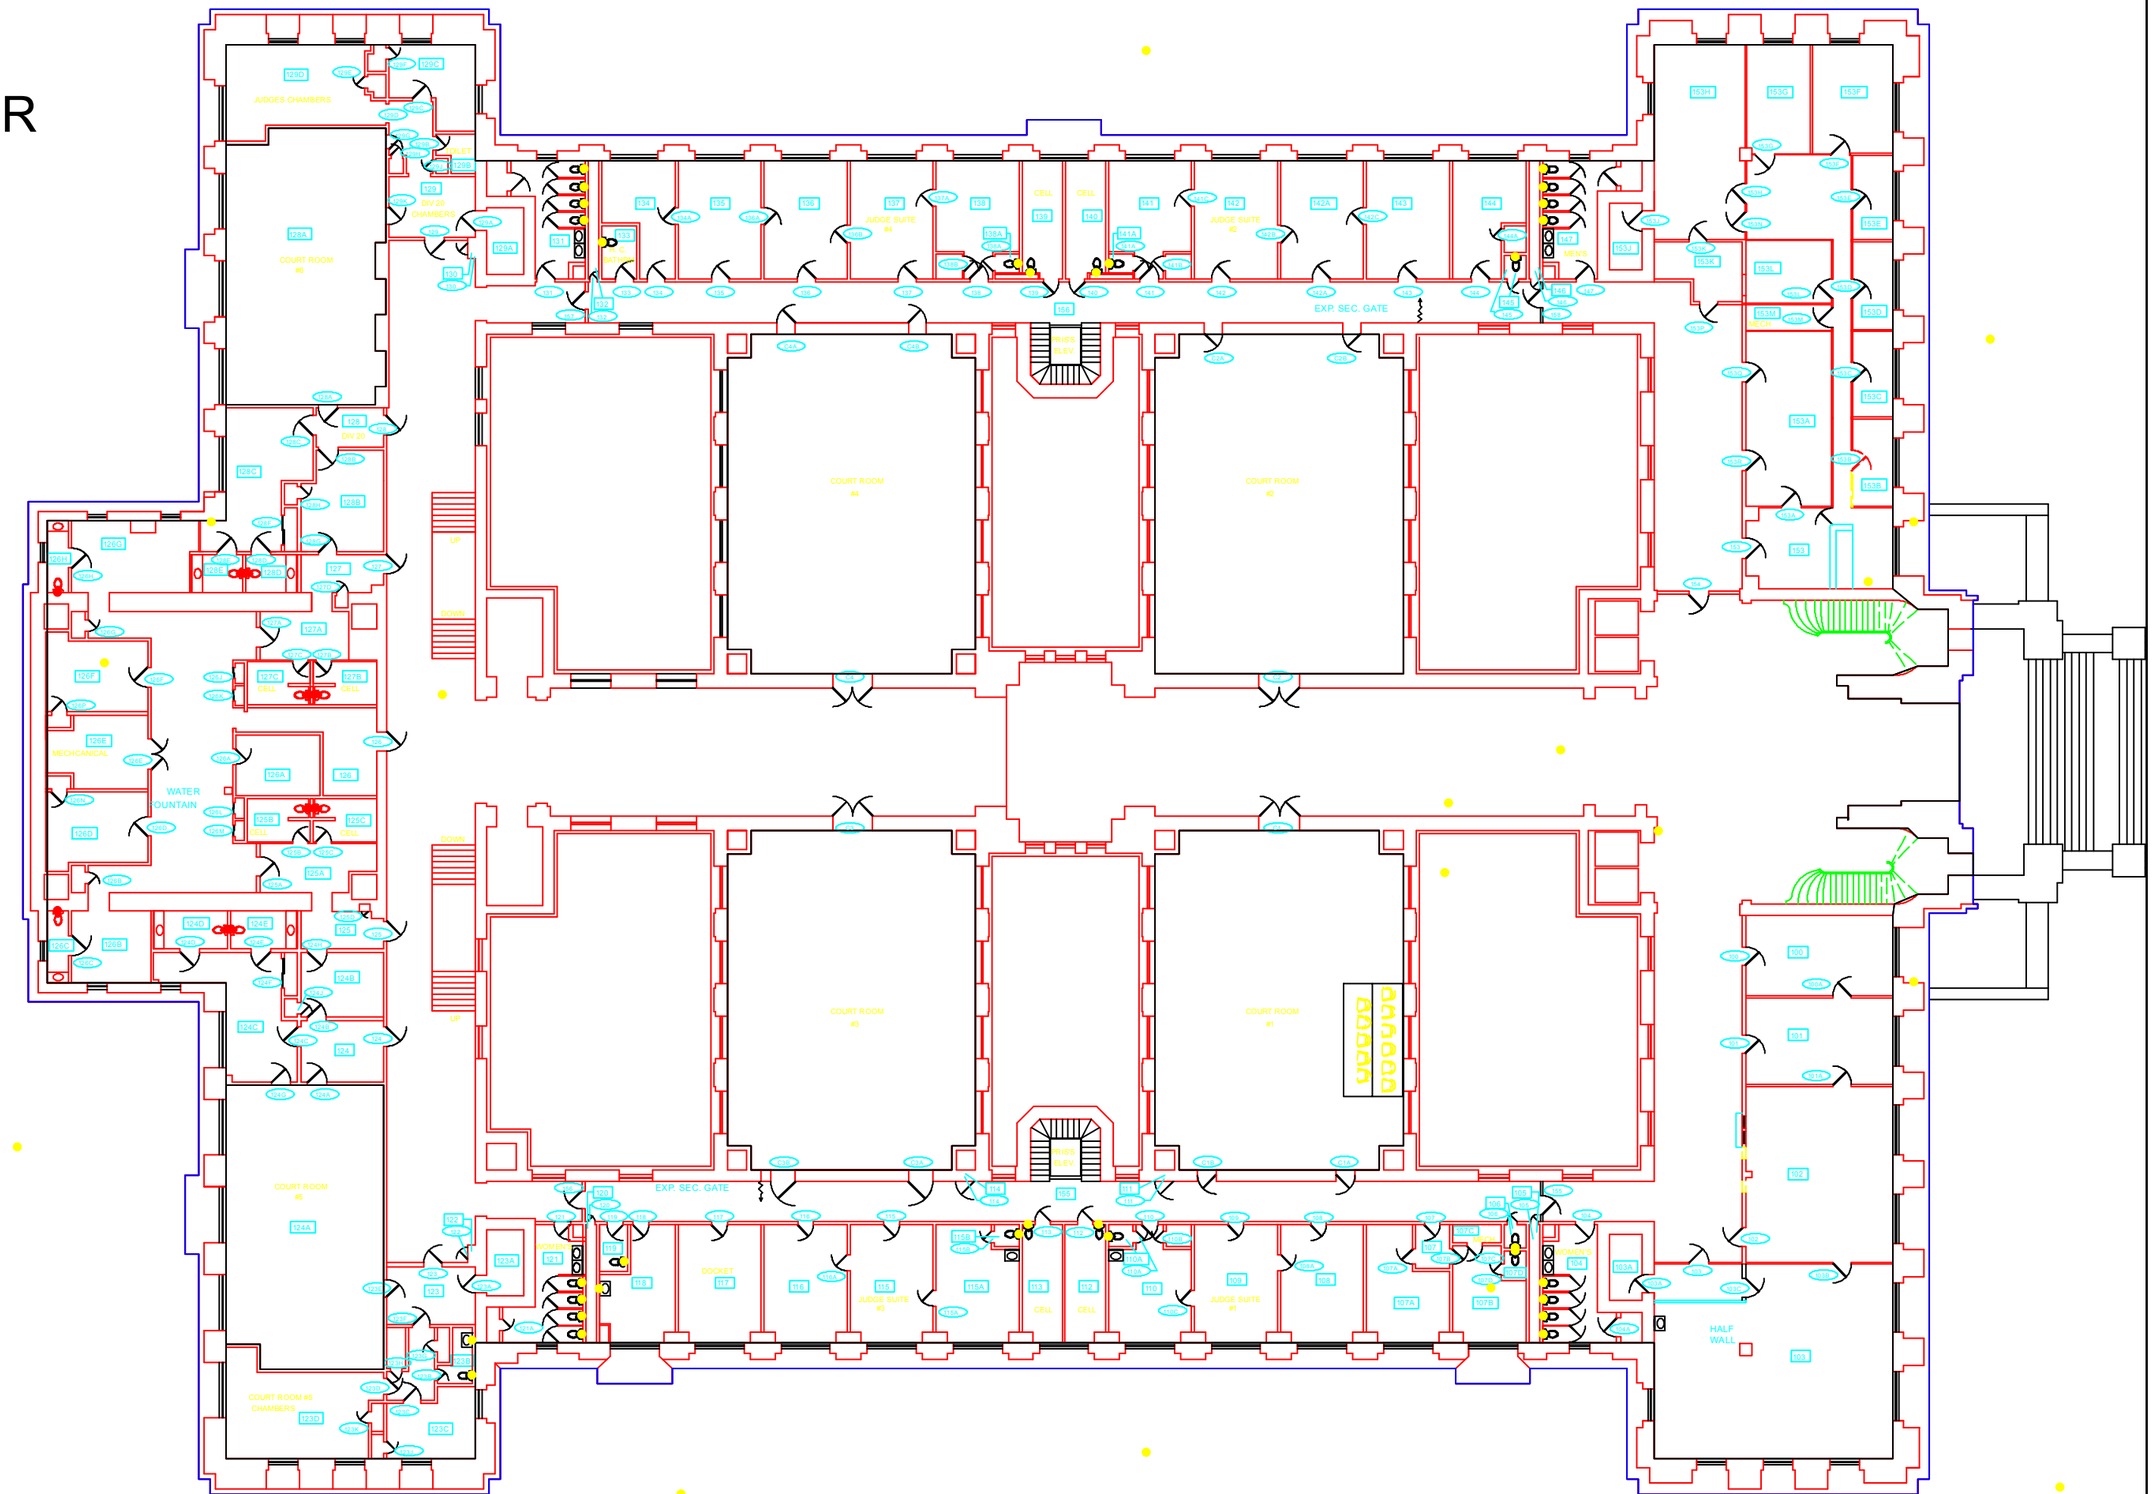
JUDGES CHAMBERS
COURT ROOM #6
DIV 20 CHAMBERS
DIV 20
JUDGE SUITE #4
JUDGE SUITE #2
CELL
EXP. SEC. GATE
MEN'S
WOMEN'S
COURT ROOM #4
COURT ROOM #2
UP
DOWN
MECHANICAL
WATER FOUNTAIN
COURT ROOM #3
COURT ROOM #1
COURT ROOM #5
COURT ROOM #5 CHAMBERS
DOCKET
JUDGE SUITE #3
JUDGE SUITE #1
HALF WALL

SECOND FLOOR

THIRD FLOOR

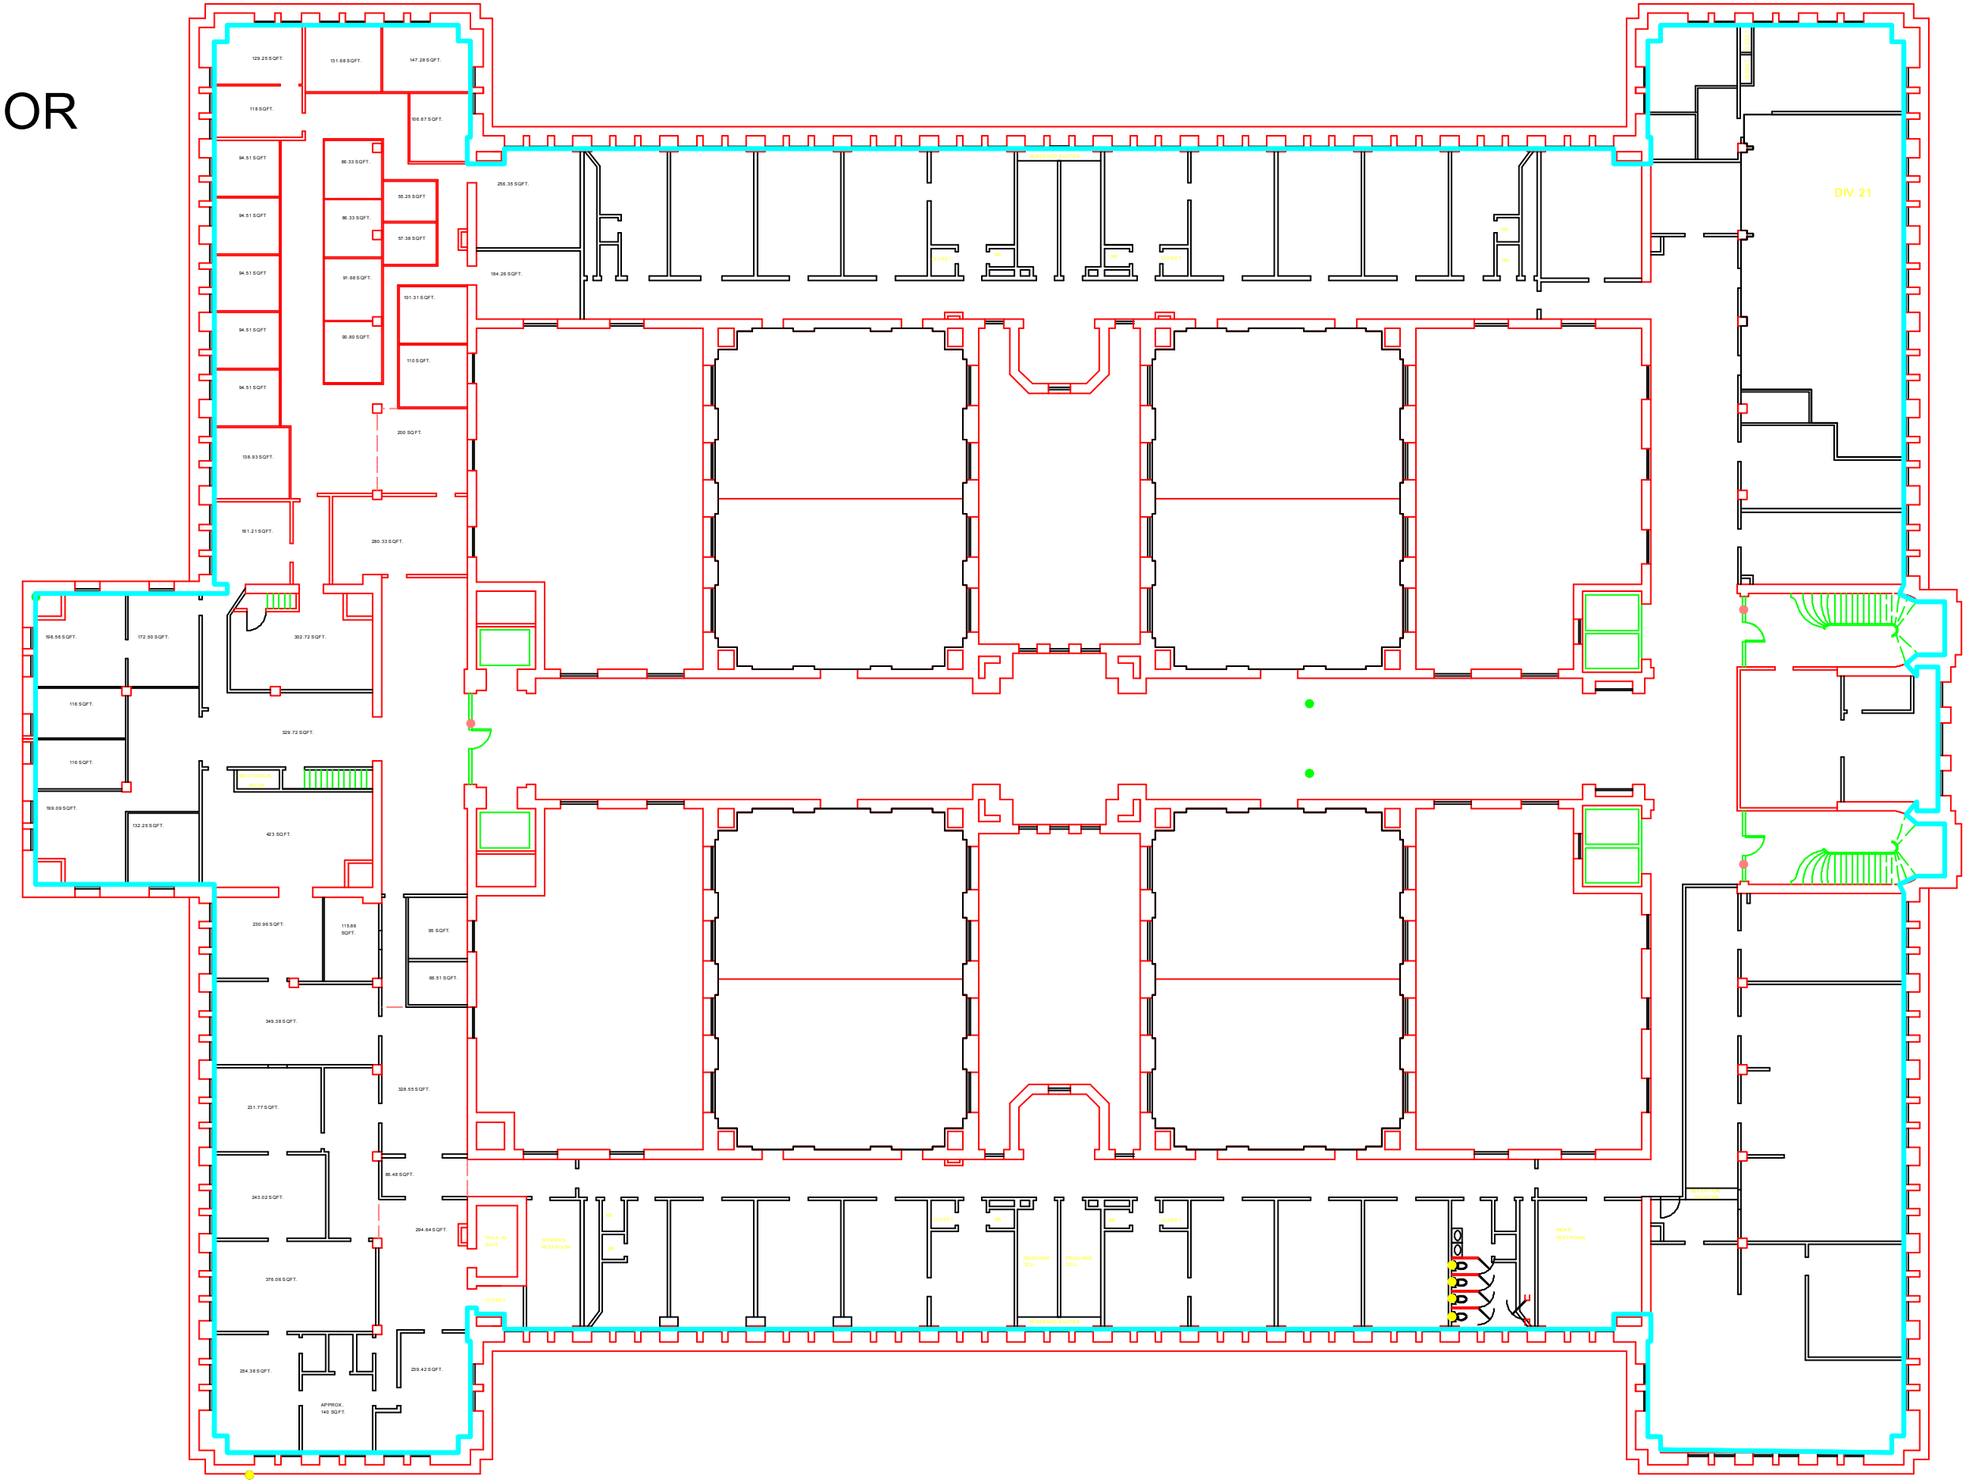
129.25 SQFT.
131.68 SQFT.
147.28 SQFT.
118 SQFT.
105.67 SQFT.
94.51 SQFT.
86.33 SQFT.
55.25 SQFT.
57.38 SQFT.
91.68 SQFT.
101.31 SQFT.
90.80 SQFT.
110 SQFT.
200 SQFT.
138.93 SQFT.
161.21 SQFT.
280.33 SQFT.
256.35 SQFT.
184.26 SQFT.
DIV. 21
198.56 SQFT.
172.50 SQFT.
302.72 SQFT.
116 SQFT.
329.72 SQFT.
199.09 SQFT.
132.25 SQFT.
423 SQFT.
230.96 SQFT.
115.66 SQFT.
95 SQFT.
66.51 SQFT.
349.38 SQFT.
328.55 SQFT.
251.77 SQFT.
56.48 SQFT.
243.02 SQFT.
294.64 SQFT.
WALK-IN SAFE
WOMEN'S RESTROOM
PRISONER CELL
PRISONER CELL
MEN'S RESTROOM
376.06 SQFT.
254.38 SQFT.
229.42 SQFT.
APPROX. 140 SQFT.
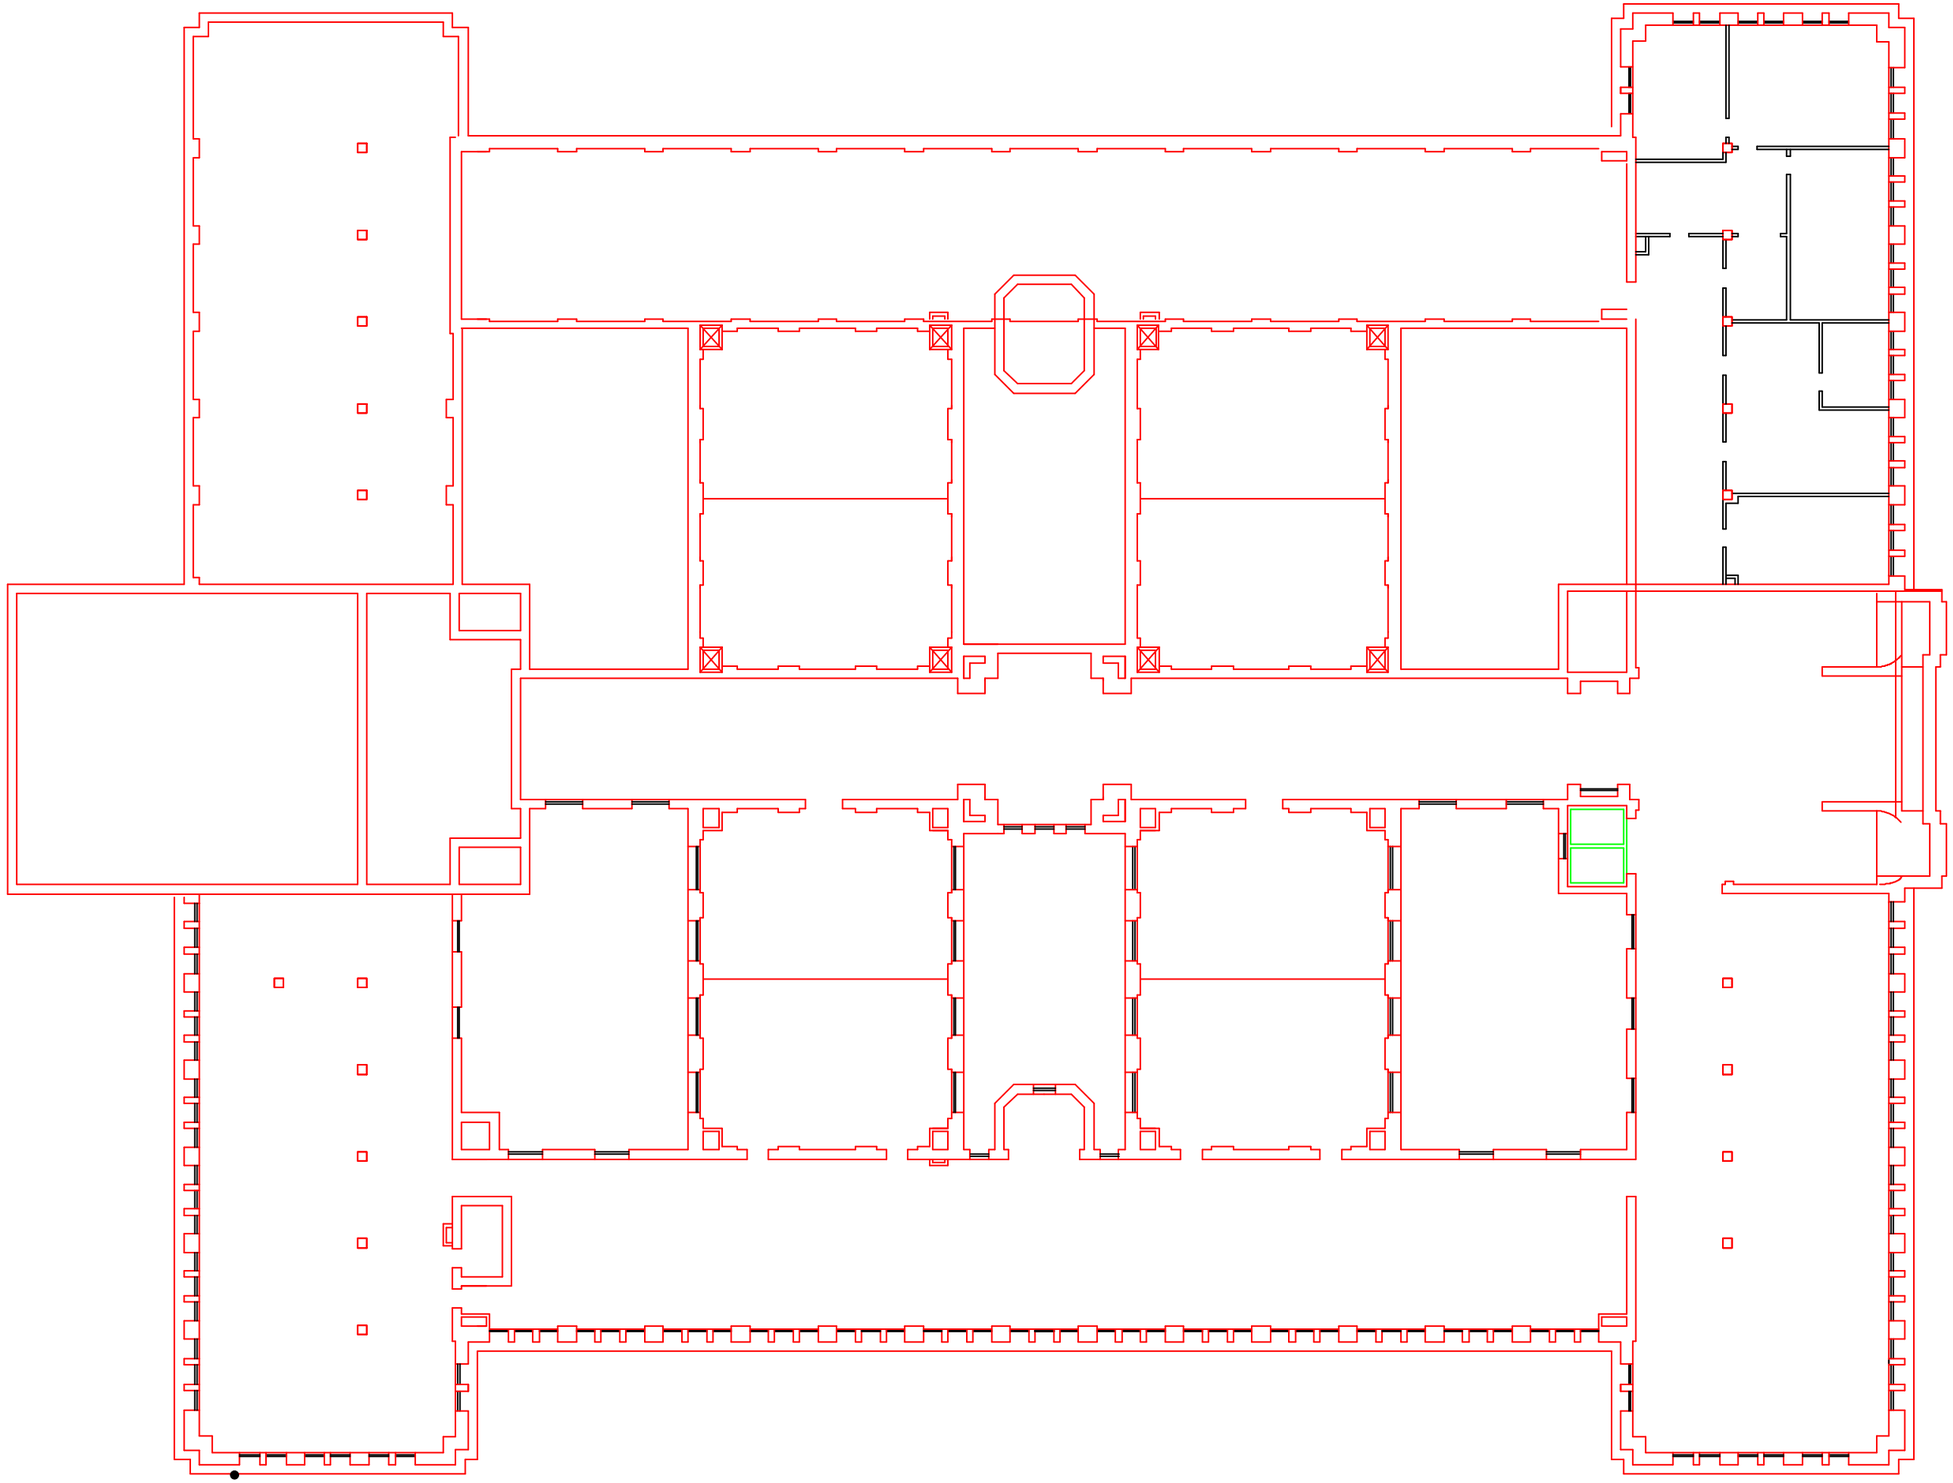
ROOF